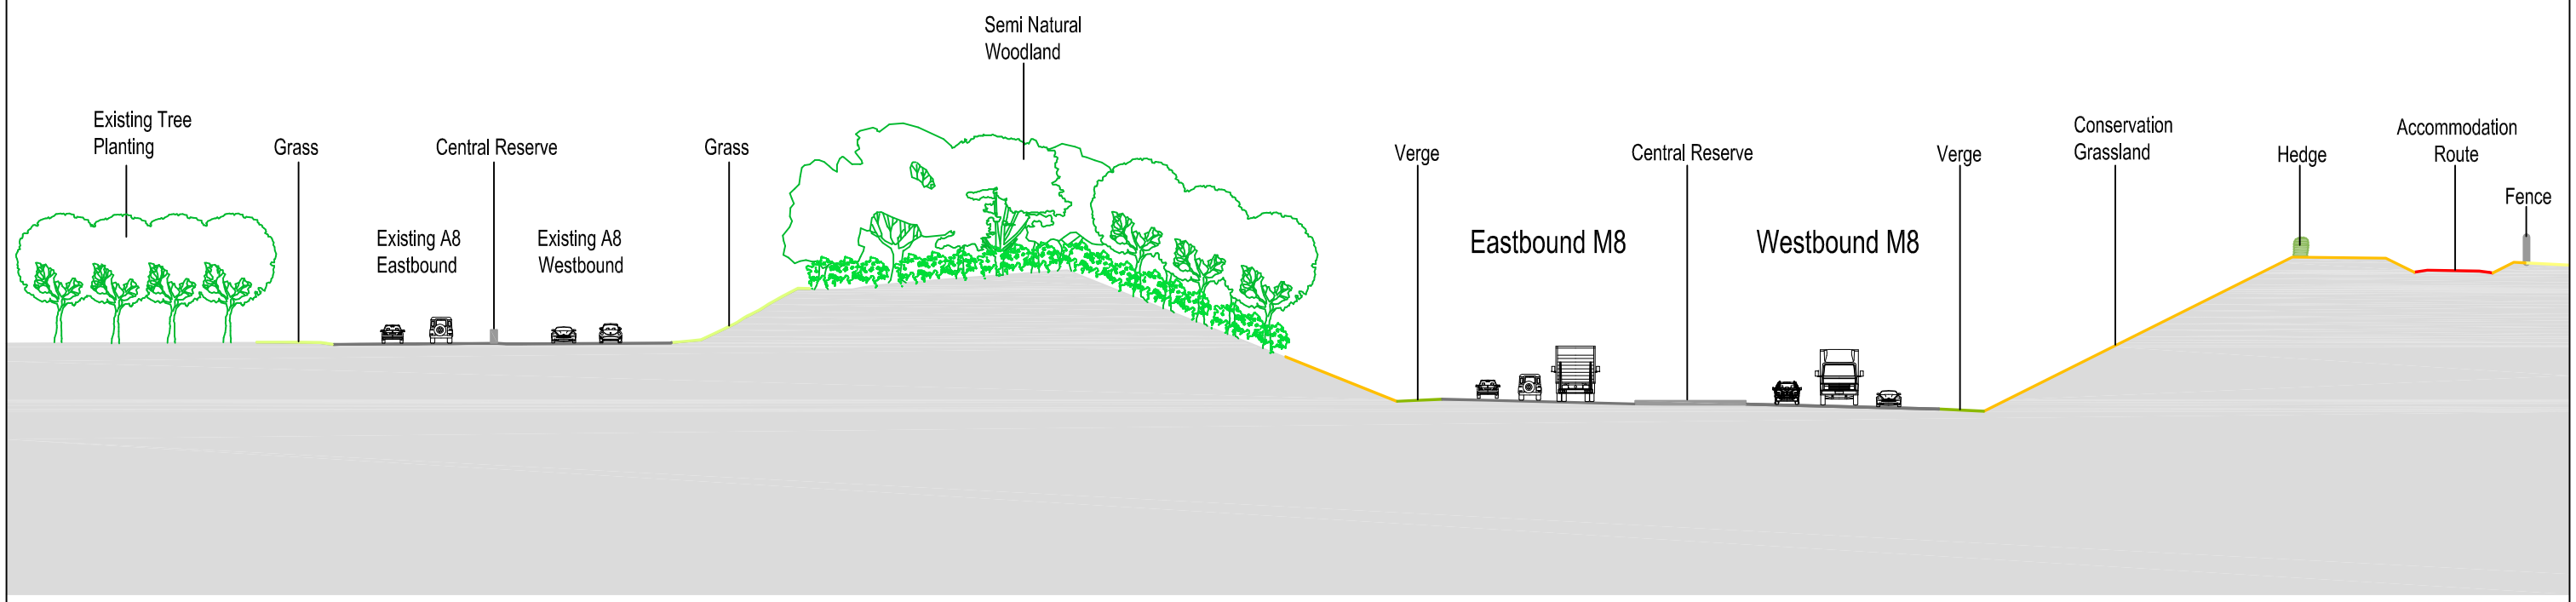

Chainage 2600.000

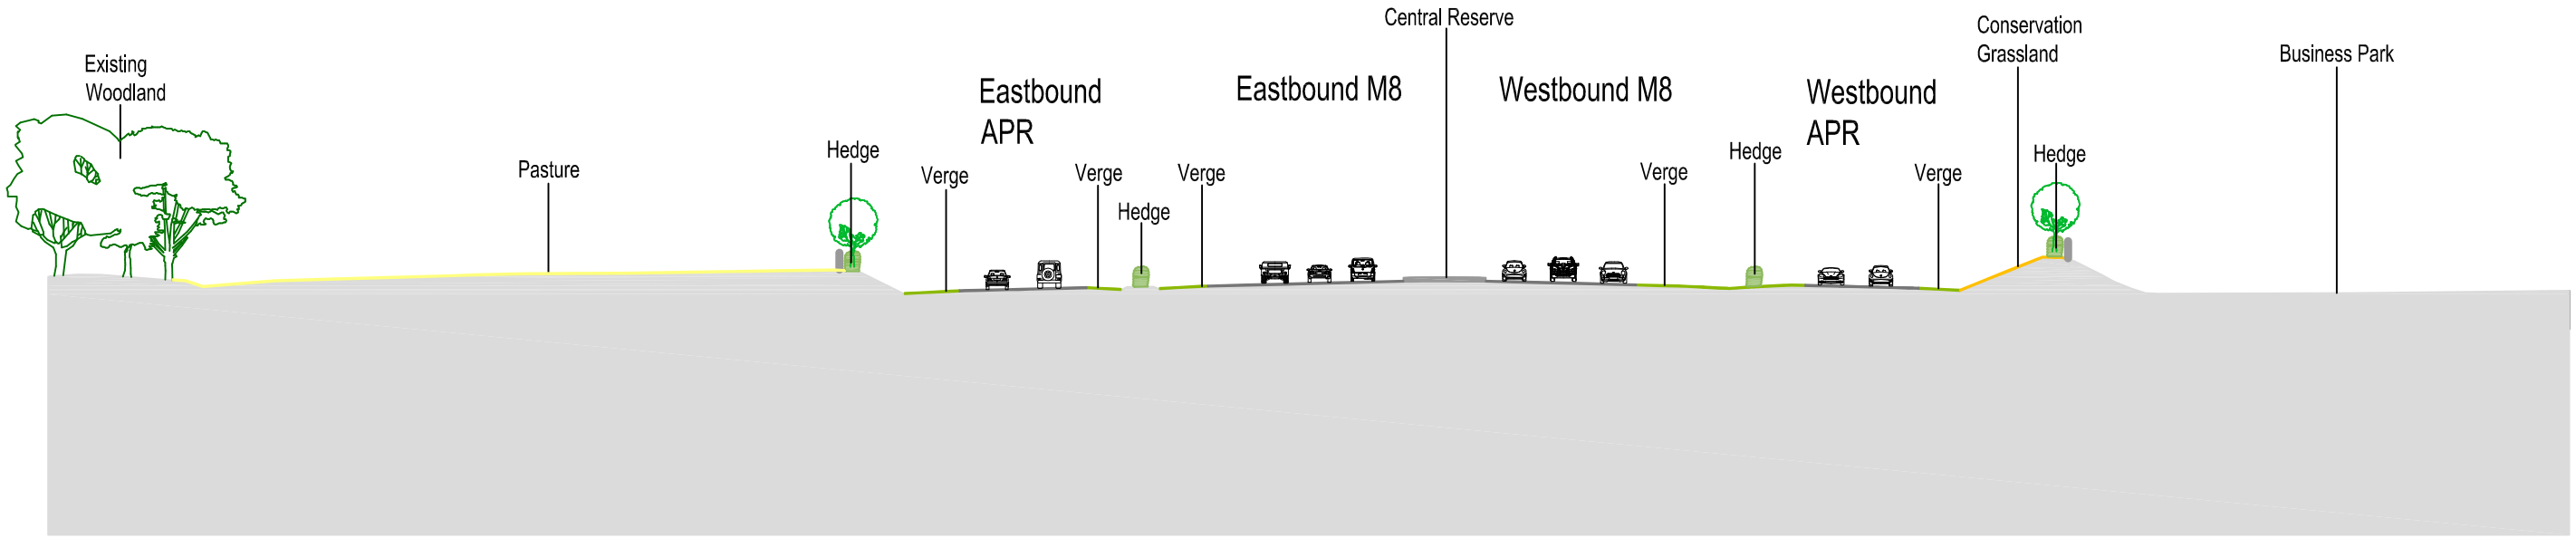

Chainage 7400.000

CLIENT

TRANSPORT SCOTLAND

An agency of SCOTTISH EXECUTIVE

PROJECT TITLE

M8 Baillieston to Newhouse - Updated 2007

REV	REVISIONS	BY	CHKD	APP'D	DATE
A	Title block amended	RH	WW	DH	07/07

AMENDMENTS

This map is based on Ordnance Survey material with the permission of Ordnance Survey on behalf of the Controller of Her Majesty's Stationery Office Crown Copyright. Unauthorised reproduction infringes Crown copyright and may lead to prosecution or civil proceedings. Scottish Executive 100020540 Year of publication

DESIGN BY:		CHECKED BY:	SM
DATE:		DATE:	March 2006
DRAWN BY:	DT	APPROVED BY:	FW
DATE:	March 2006	DATE:	March 2006

DRAFT [ ] FINAL REPORT [X]

ENGINEER

Mouchel FAIRHURST

IN ASSOCIATION WITH

SIAS YA

DRAWING TITLE

M8
Stage 3: Landscape Effects
Typical Cross Sections

SCALE	DRAWING NO	REV
1:500 AT A3	Figure 3.2	A