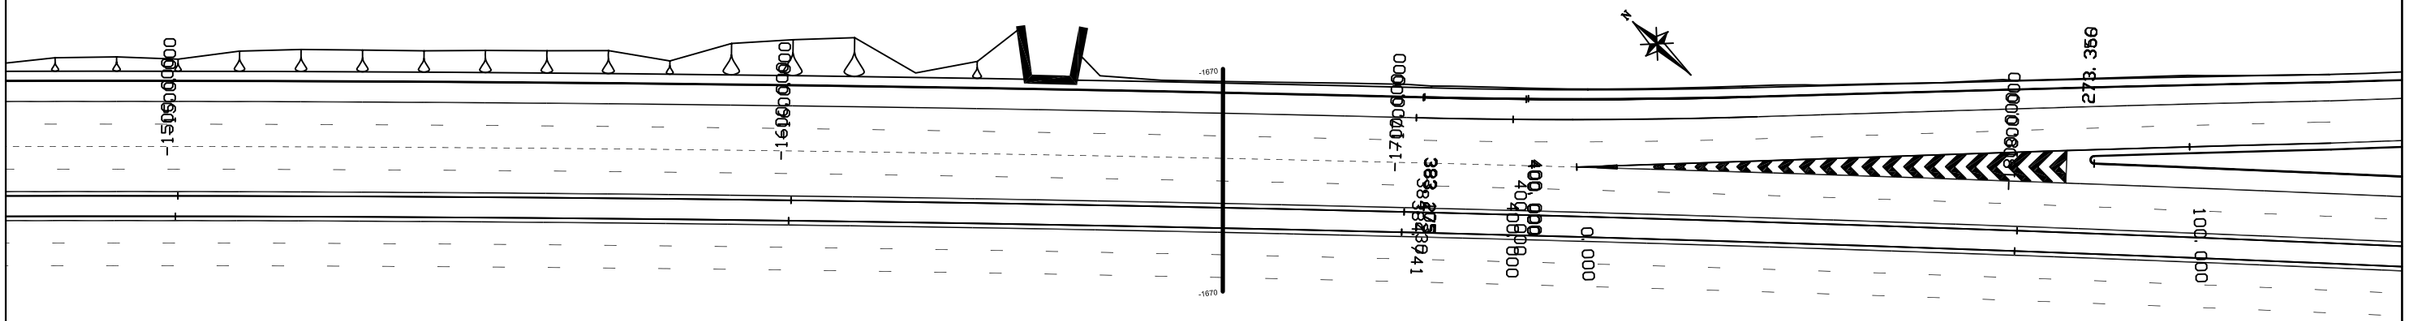

Plan
M74 Southbound Carriageway
Scale 1:1000

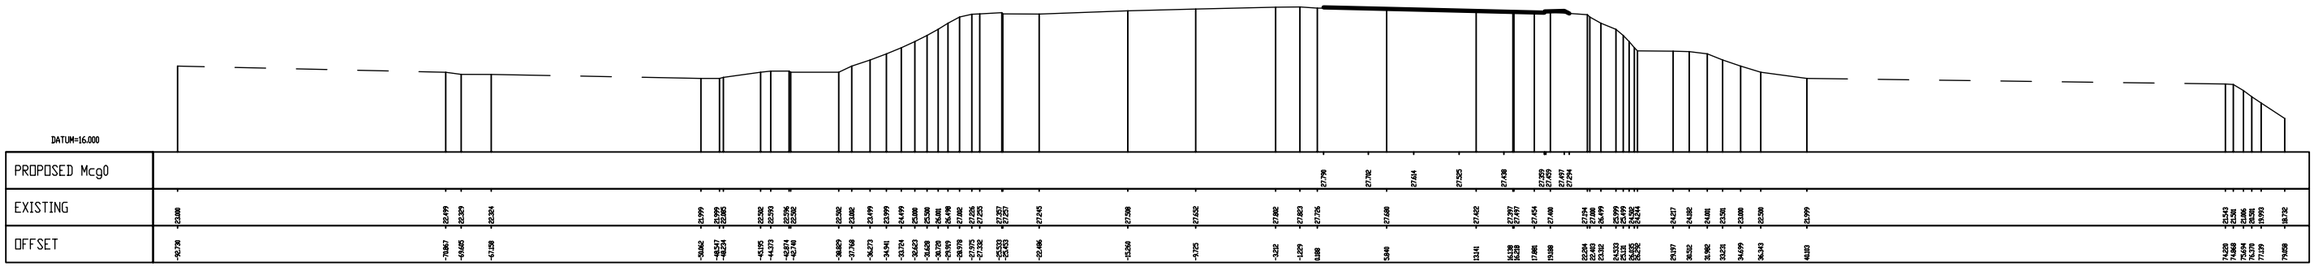

CHAINAGE -1670.000

Profile
Ch -1670.00m
Scale 1:2500

CLIENT
TRANSPORT SCOTLAND
An agency of SCOTTISH EXECUTIVE

PROJECT TITLE
M8 / M73 / M74 Network Improvements

REV	REVISIONS	BY	CHKD	APP'D	DATE
	AMENDMENTS				

This map is based on Ordnance Survey material with the permission of Ordnance Survey on behalf of the Controller of Her Majesty's Stationery Office Crown Copyright. Unauthorised reproduction infringes Crown copyright and may lead to prosecution or civil proceedings. Scottish Executive 100020540 Year of publication

DESIGN BY:	RMH	CHECKED BY:	RMH
DATE:	19/02/08	DATE:	19/02/08
DRAWN BY:	RR	APPROVED BY:	EC
DATE:	19/02/08	DATE:	19/02/08

DRAFT | PRELIMINARY | TENDER | X FINAL

ENGINEER
Mouchel FAIRHURST
IN ASSOCIATION WITH
SiAS YA

DRAWING TITLE
Stage 3 Road Drainage and The Water Environment
Typical Section Through M74 Embankment

SCALE	DRAWING NO	REV
As Shown	FIGURE 15.11	-