Drg.No. TM/SLO/D/7

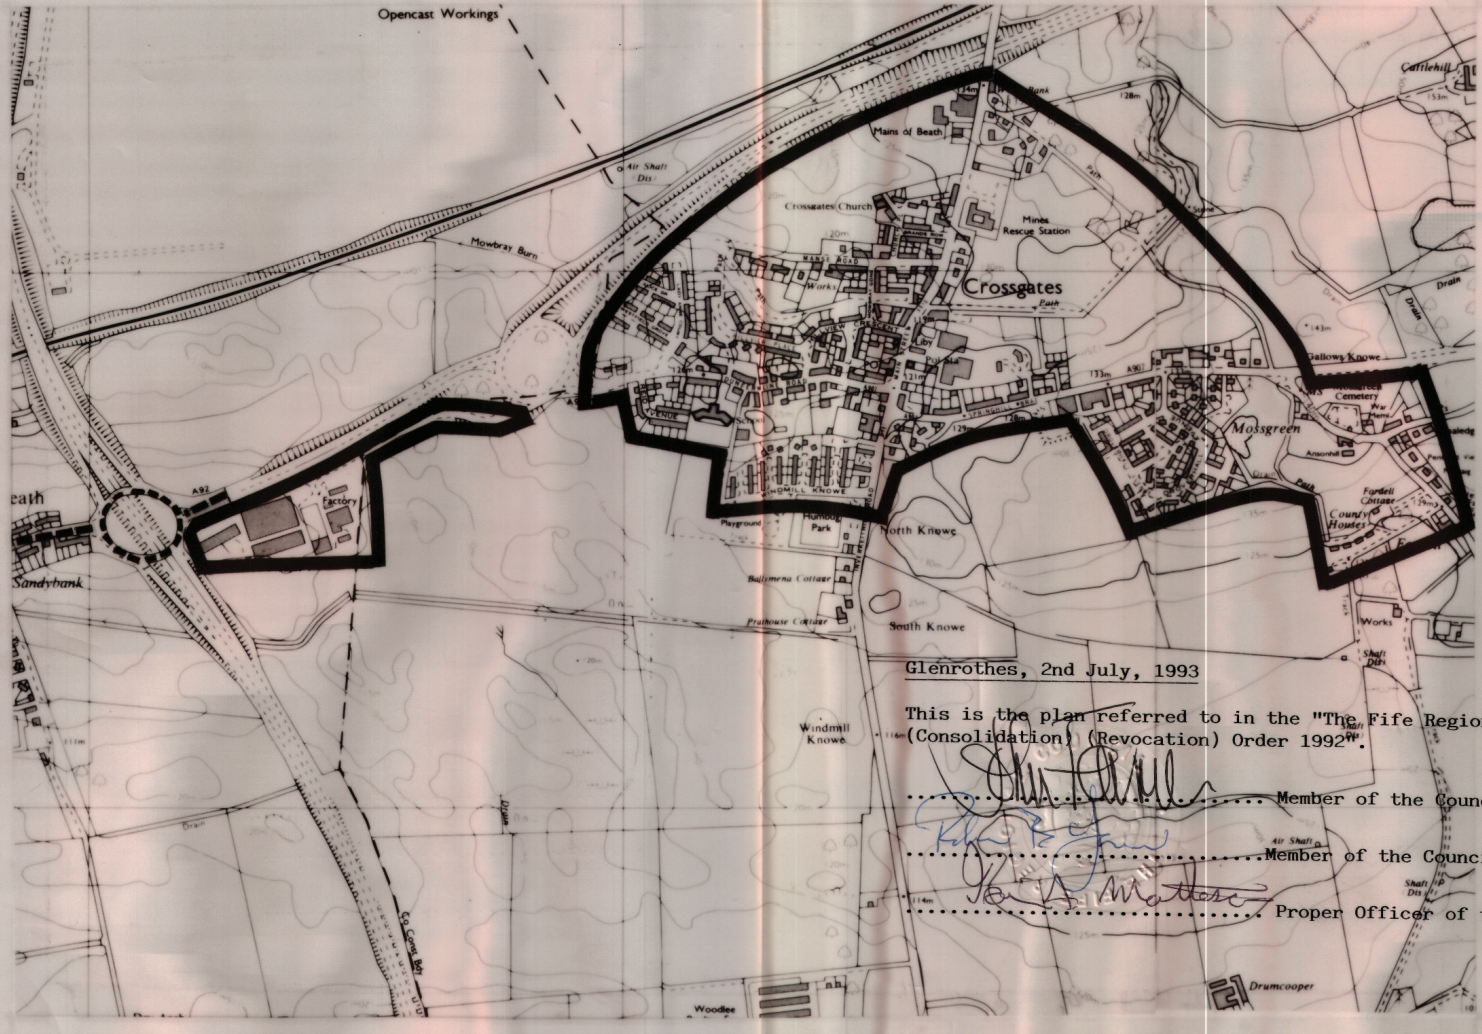

Glenrothes, 2nd July, 1993

This is the plan referred to in the "The Fife Regional Council (Speed Limits) (Consolidation) (Revocation) Order 1992".

..... Member of the Council

..... Member of the Council

..... Proper Officer of the Council

REF	AMENDMENTS	BY	DATE

DESIGNED		DRAWN	JW	CHECKED		APPROVED		DATE	DEC 91

DIRECTOR OF ENGINEERING J. T. ROWSON B.Sc.,C.Eng.,F.I.C.E.,F.I.H.T.

FIFE REGIONAL COUNCIL

(SPEED LIMIT) (CONSOLIDATION) ORDER 1992

FIFE REGIONAL COUNCIL

FIFE

ENGINEERING DEPARTMENT

CROSSGATES

SCALE 1/10000 DRAWING No. TM/SLO/D/7

OZALID (UK) LTD.

0396-189