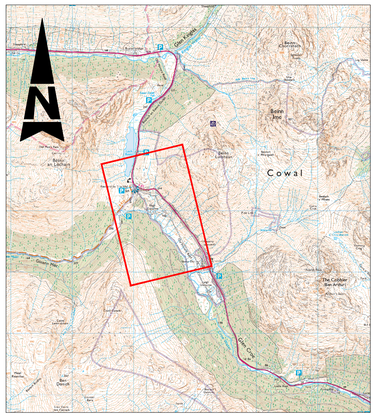


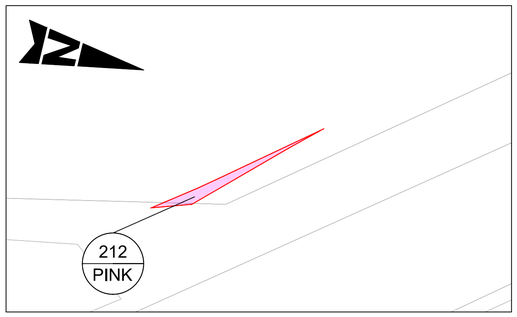


**INSET B**
SCALE 1:250

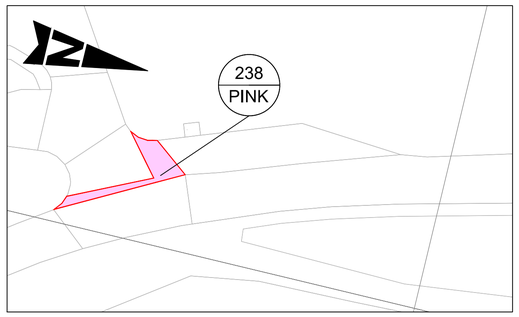


**INSET C**
SCALE 1:500

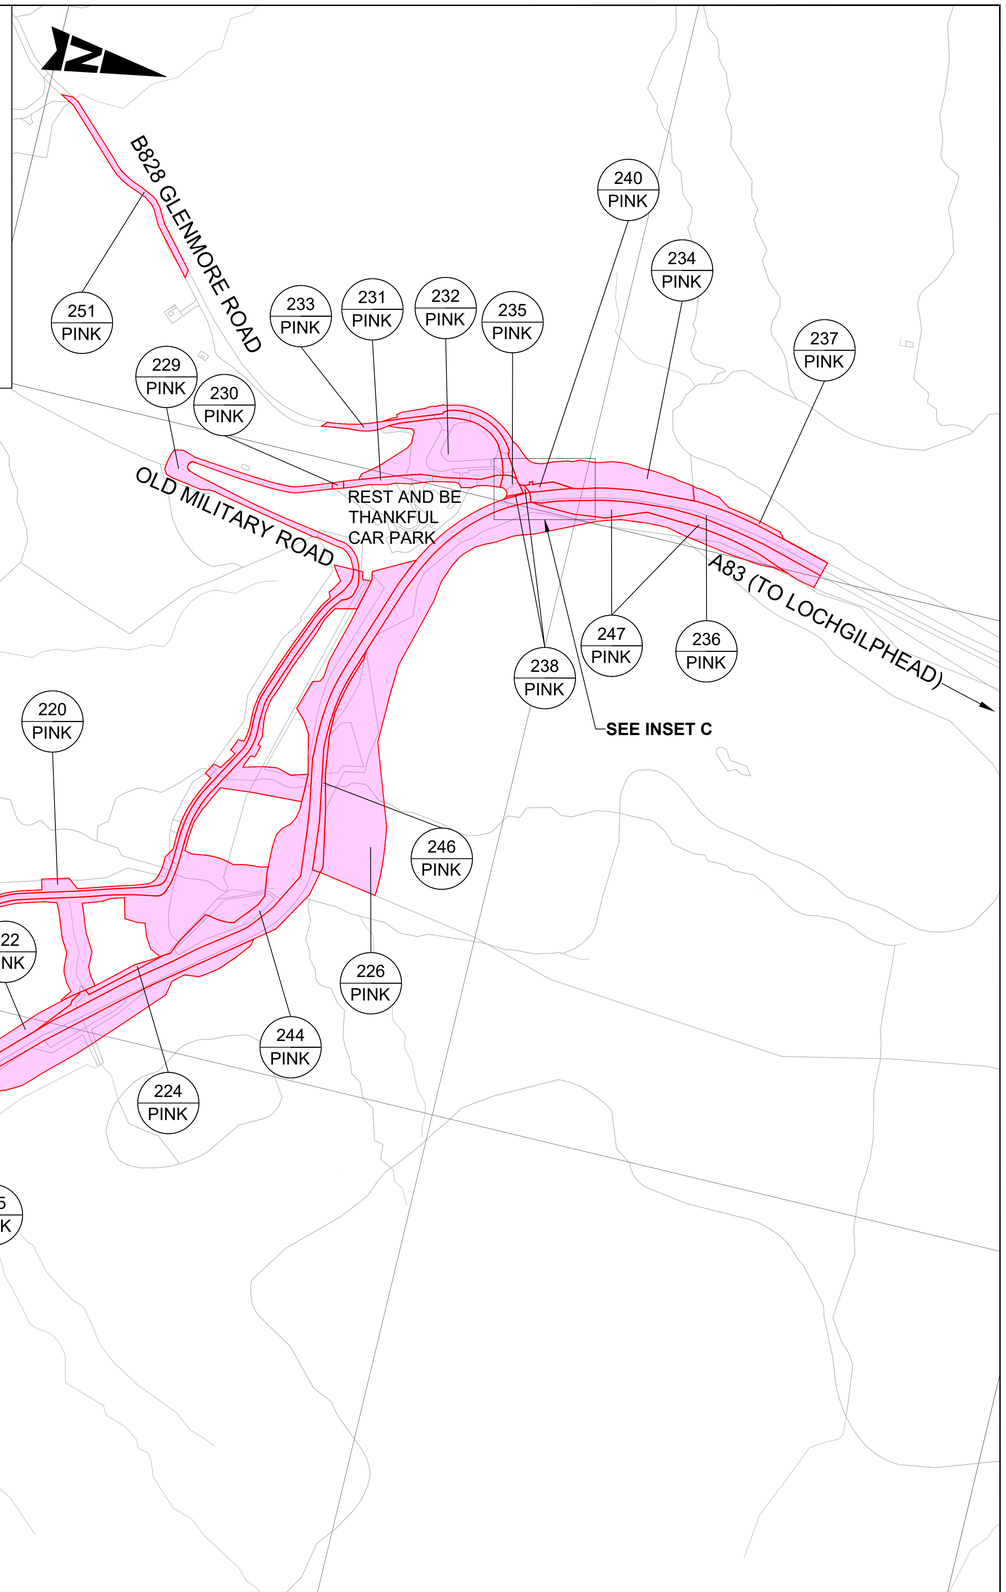


Reproduced by permission of Ordnance Survey on behalf of HMSO. © Crown copyright and database right 2024. All rights reserved. Ordnance Survey Licence number 100046668.

TRANSPORT SCOTLAND
CÒMHDHAIL ALBA

Scottish Government
Riaghaltas na h-Alba
gov.scot

THE A83 TRUNK ROAD, (REST AND BE THANKFUL)
COMPULSORY PURCHASE ORDER 202[ ]

Scale 1:2500 @ A1
50m 0m 50m 100m 150m

PINK LAND TO BE ACQUIRED

SHEET 2 OF 2