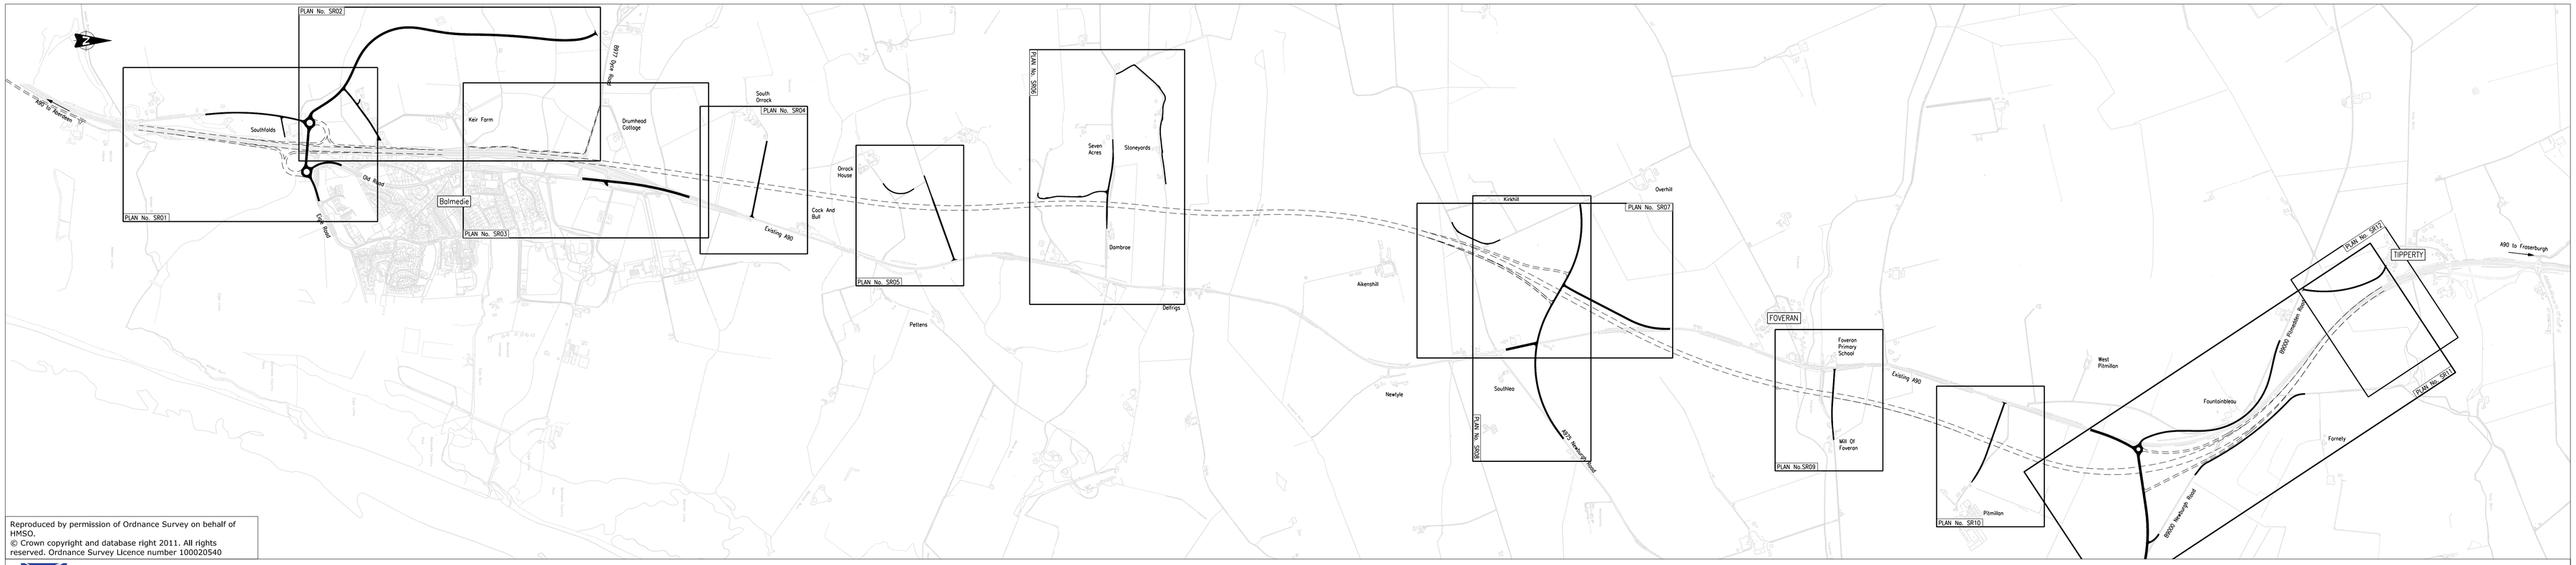

Reproduced by permission of Ordnance Survey on behalf of HMSO.
© Crown copyright and database right 2011. All rights reserved. Ordnance Survey Licence number 100020540

TRANSPORT SCOTLAND

Scale :- 1:10,000

500 0 500 1000 metres

The M9/A90/M90 Trunk Road
(Balmedie to Tipperty)
(Side Roads) Order 2012

Key Plan