


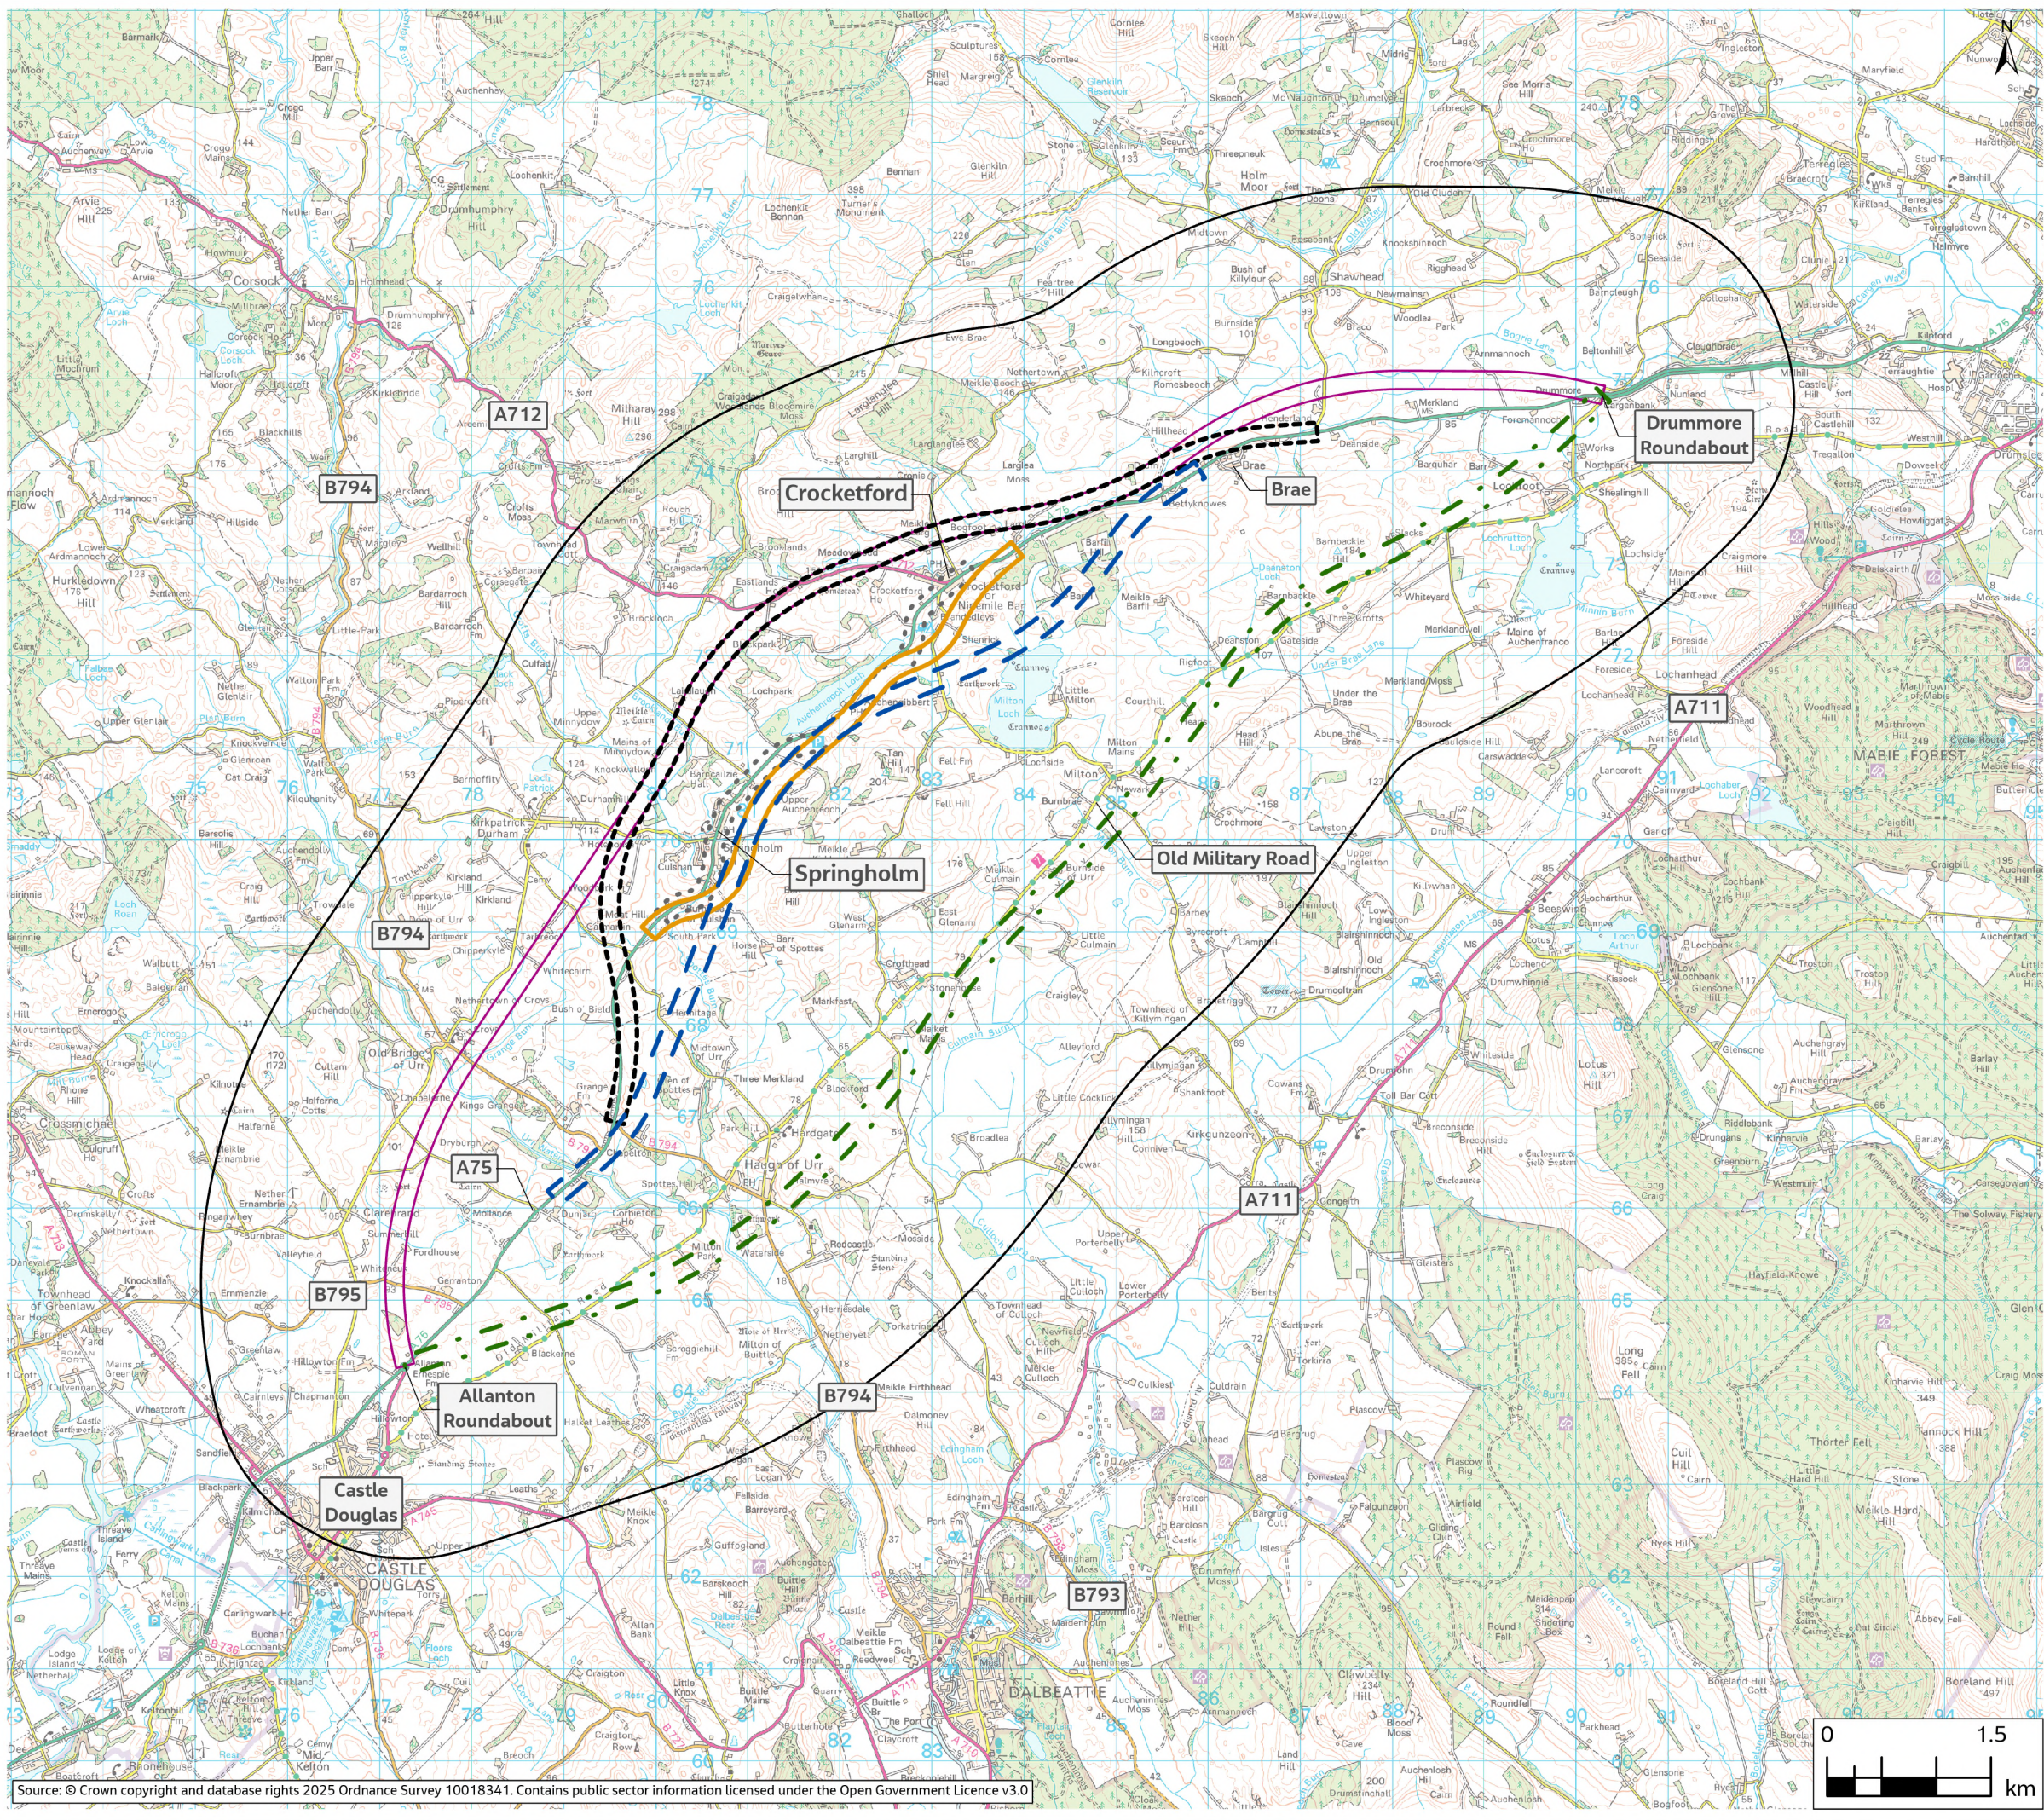

Source: © Crown copyright and database rights 2025 Ordnance Survey 10018341. Contains public sector information licensed under the Open Government Licence v3.0

Legend

Improvement Strategies

- 1
- 2
- 3
- 4
- 5
- 6
- 2km buffer from DMRB Stage 1 Assessment Corridor



Source: © OpenStreetMap (and) contributors, CC-BY-SA © Crown copyright and database rights

C01	2025-09-10	For Publication	ER	SM	LH	KK
Rev.	Date	Purpose of revision	Drawn	Check'd	Rev'd	Appr'd

Jacobs

95 Bothwell Street, Glasgow, G2 7HX, UK.
Tel: +44(0)141 243 8000
www.jacobs.com

Client



Project
A75 SPRINGHOLM AND CROCKETFORD IMPROVEMENTS

Drawing Title
FIGURE 2-1
PROPOSED SCHEME LOCATION

PAGE 1 OF 1

Drawing Status
A2 - FOR PUBLICATION

Scale @ A3
1:70,000

Jacobs No.
B3912301

Project Stage
STAGE 1

Project State
PRELIMINARY

Drawing No.
A75SCI-JAC-EGN-ZZ-DR-VT-000002

© Crown copyright 2025. You may re-use this information (excluding logos) free of charge in any format or medium, under the terms of the Open Government Licence. To view this licence, visit <http://www.nationalarchives.gov.uk/doc/open-government-licence> or e-mail: psi@nationalarchives.gsi.gov.uk. Where we have identified any third party copyright information you will need to obtain permission from the copyright holders concerned. Limitation: This drawing has been prepared on behalf of, and for the exclusive use of Jacobs Client, and is subject to, and issued in accordance with, the provisions of the contract between Jacobs and the Client. Jacobs accepts no liability or responsibility whatsoever for, or in respect of, any use of, or reliance upon, this drawing by any third party.