



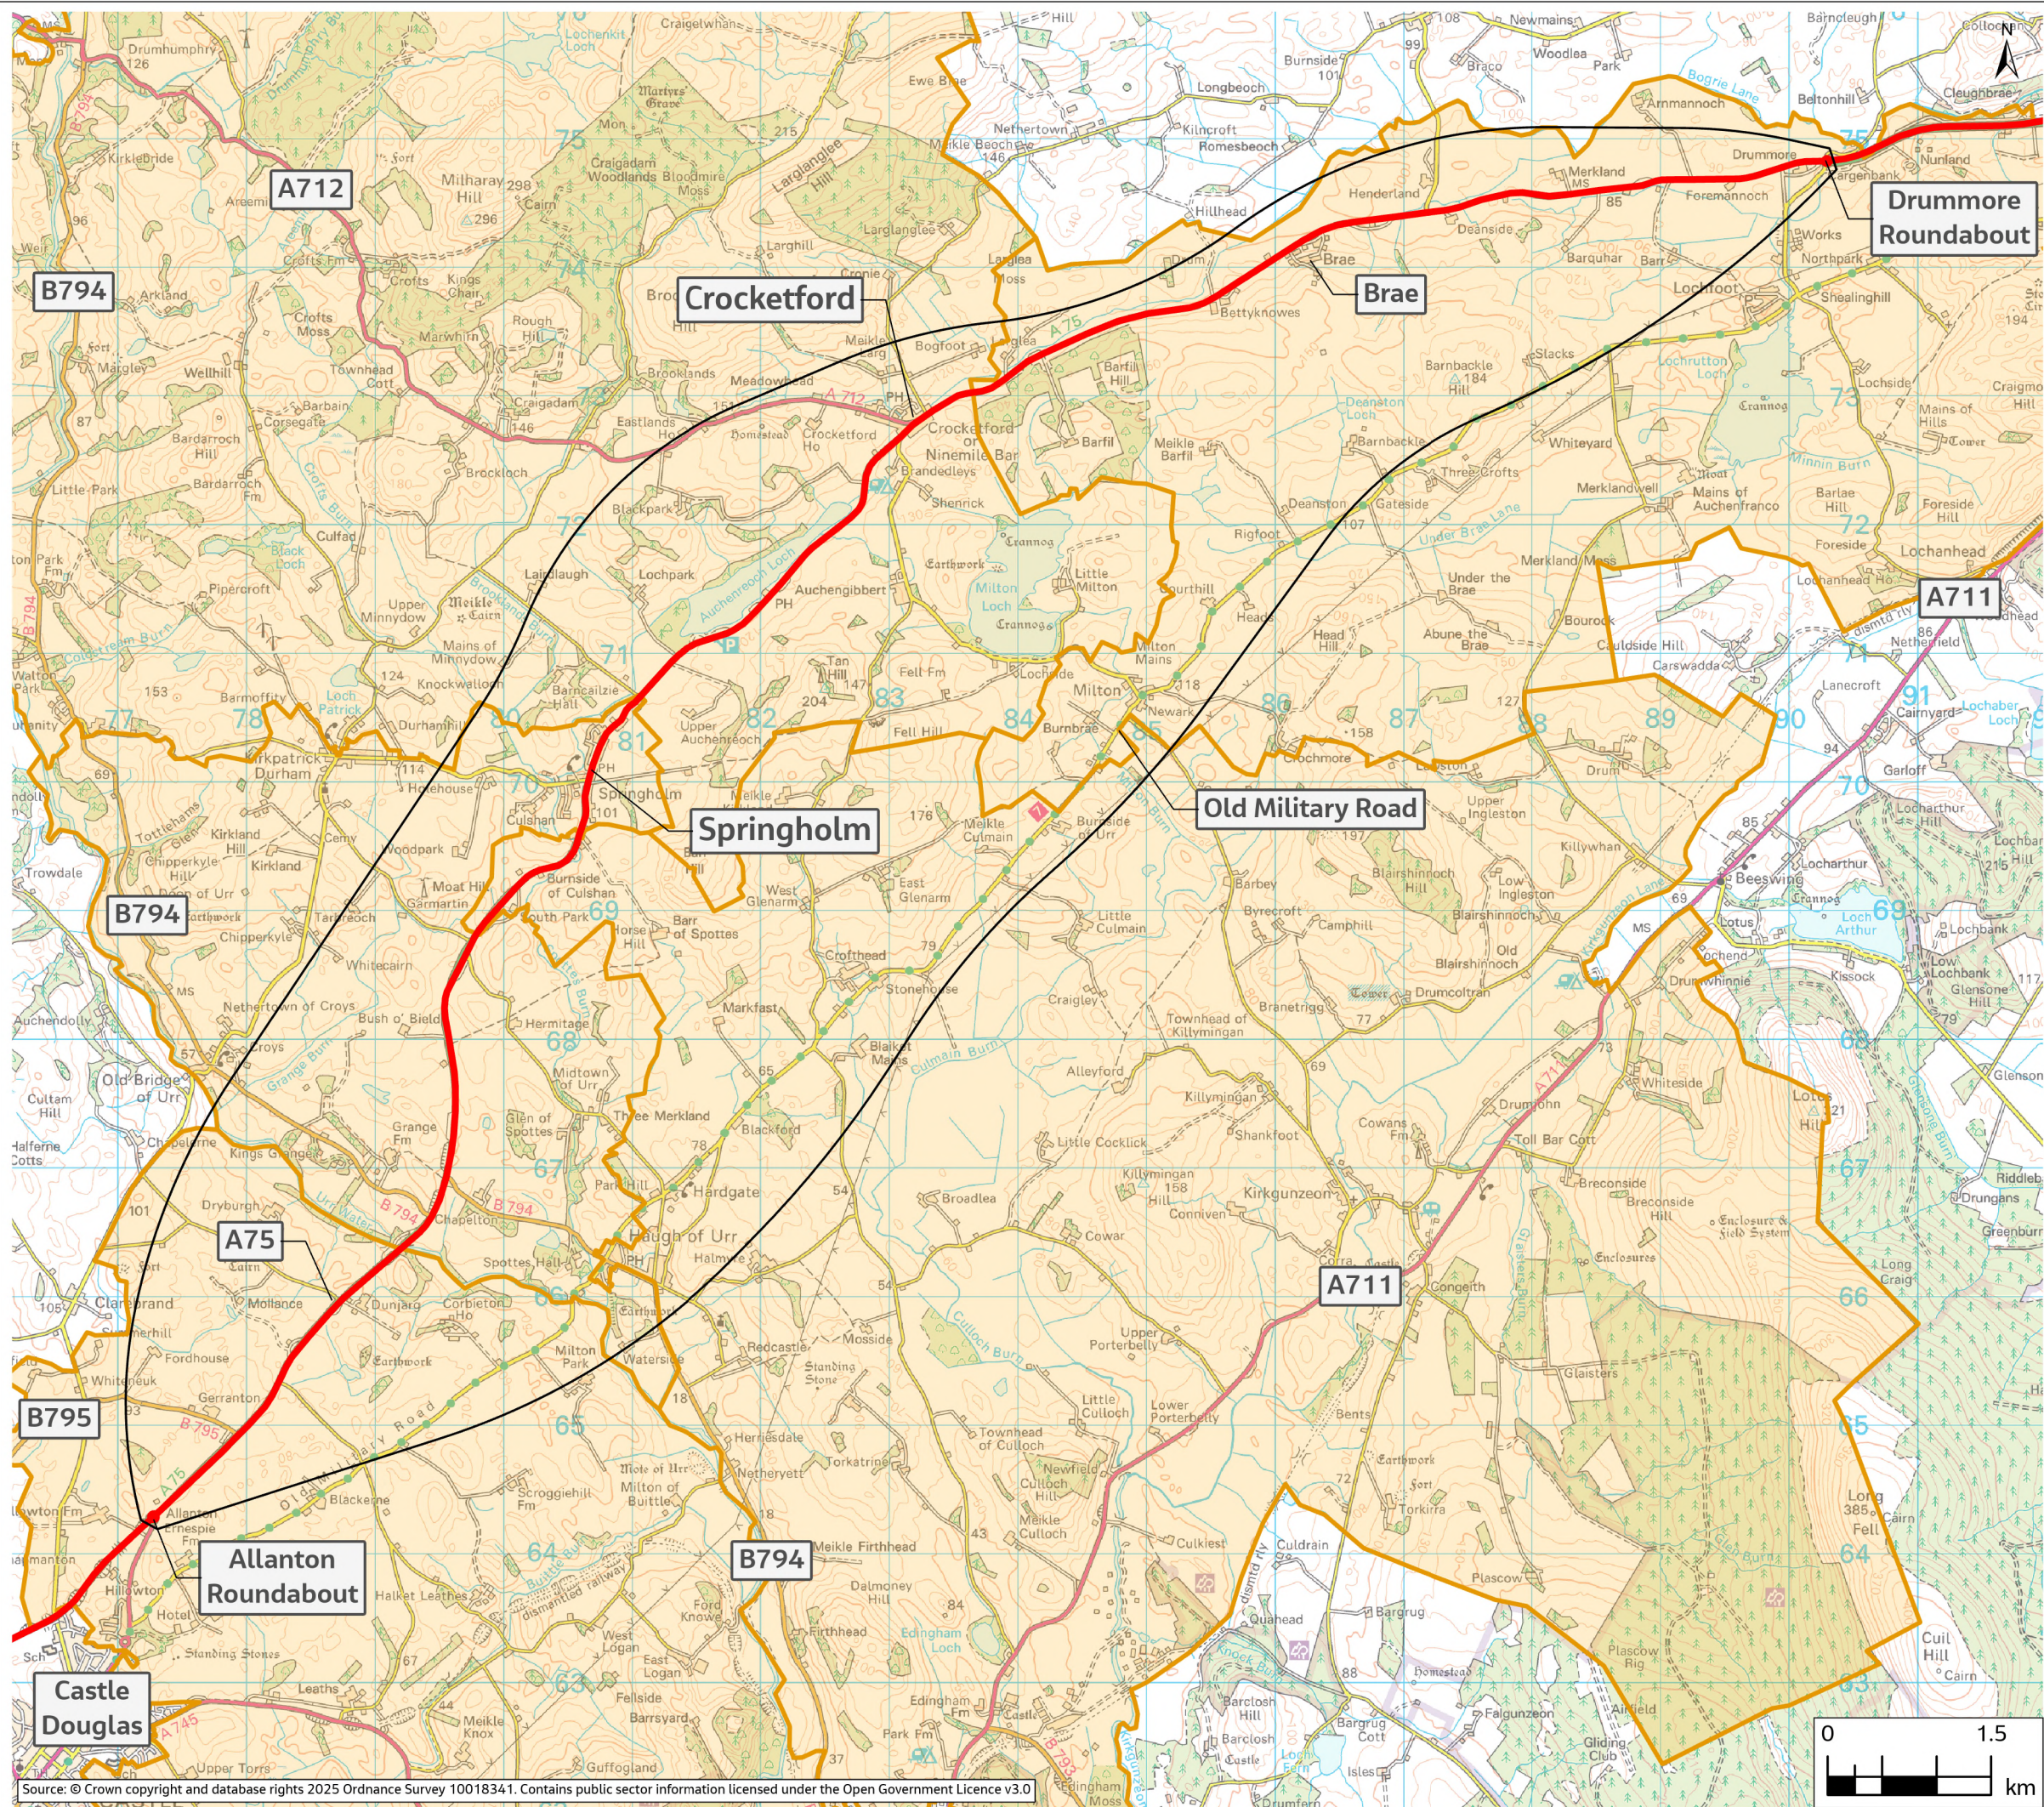

Source: © Crown copyright and database rights 2025 Ordnance Survey 10018341. Contains public sector information licensed under the Open Government Licence v3.0

Legend

- DMRB Stage 1 Assessment Corridor
- Existing A75 Trunk Road
- Census Output Areas (OAs)

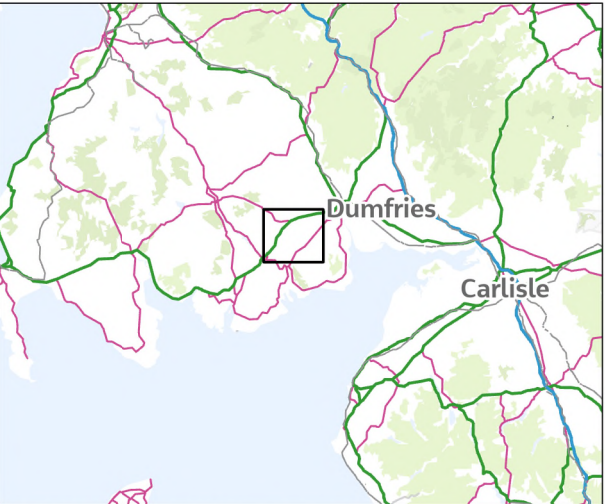

Source: © OpenStreetMap (and) contributors, CC-BY-SA © Crown copyright and database rights

C01	2025-09-10	For Publication	ER	AC	EB	KK
Rev.	Date	Purpose of revision	Drawn	Check'd	Rev'd	Appr'd

Jacobs
95 Bothwell Street, Glasgow, G2 7HX, UK.
Tel: +44(0)141 243 8000
www.jacobs.com

Client

**TRANSPORT SCOTLAND**
CÒMHDAIL ALBA

**Funded by UK Government**

Project

A75 SPRINGHOLM AND CROCKETFORD IMPROVEMENTS

Drawing Title

FIGURE A2-13
ASSESSMENT CORRIDOR CENSUS OUTPUT AREAS
PAGE 1 OF 1

Drawing Status

A2 - FOR PUBLICATION

Scale @ A3

1:50,000

Jacobs No.

B3912301

Project Stage

STAGE 1

Project State

PRELIMINARY

Drawing No.

A75SCI-JAC-ZZ-ZZ-DR-VT-000088

© Crown copyright 2025. You may re-use this information (excluding logos) free of charge in any format or medium, under the terms of the Open Government Licence. To view this licence, visit <http://www.nationalarchives.gov.uk/doc/open-government-licence> or e-mail: psi@nationalarchives.gsi.gov.uk. Where we have identified any third party copyright information you will need to obtain permission from the copyright holders concerned. Limitation: This drawing has been prepared on behalf of, and for the exclusive use of, Jacobs' Client, and is subject to, and issued in accordance with, the provisions of the contract between Jacobs and the Client. Jacobs accepts no liability or responsibility whatsoever for, or in respect of, any use of, or reliance upon, this drawing by any third party.