
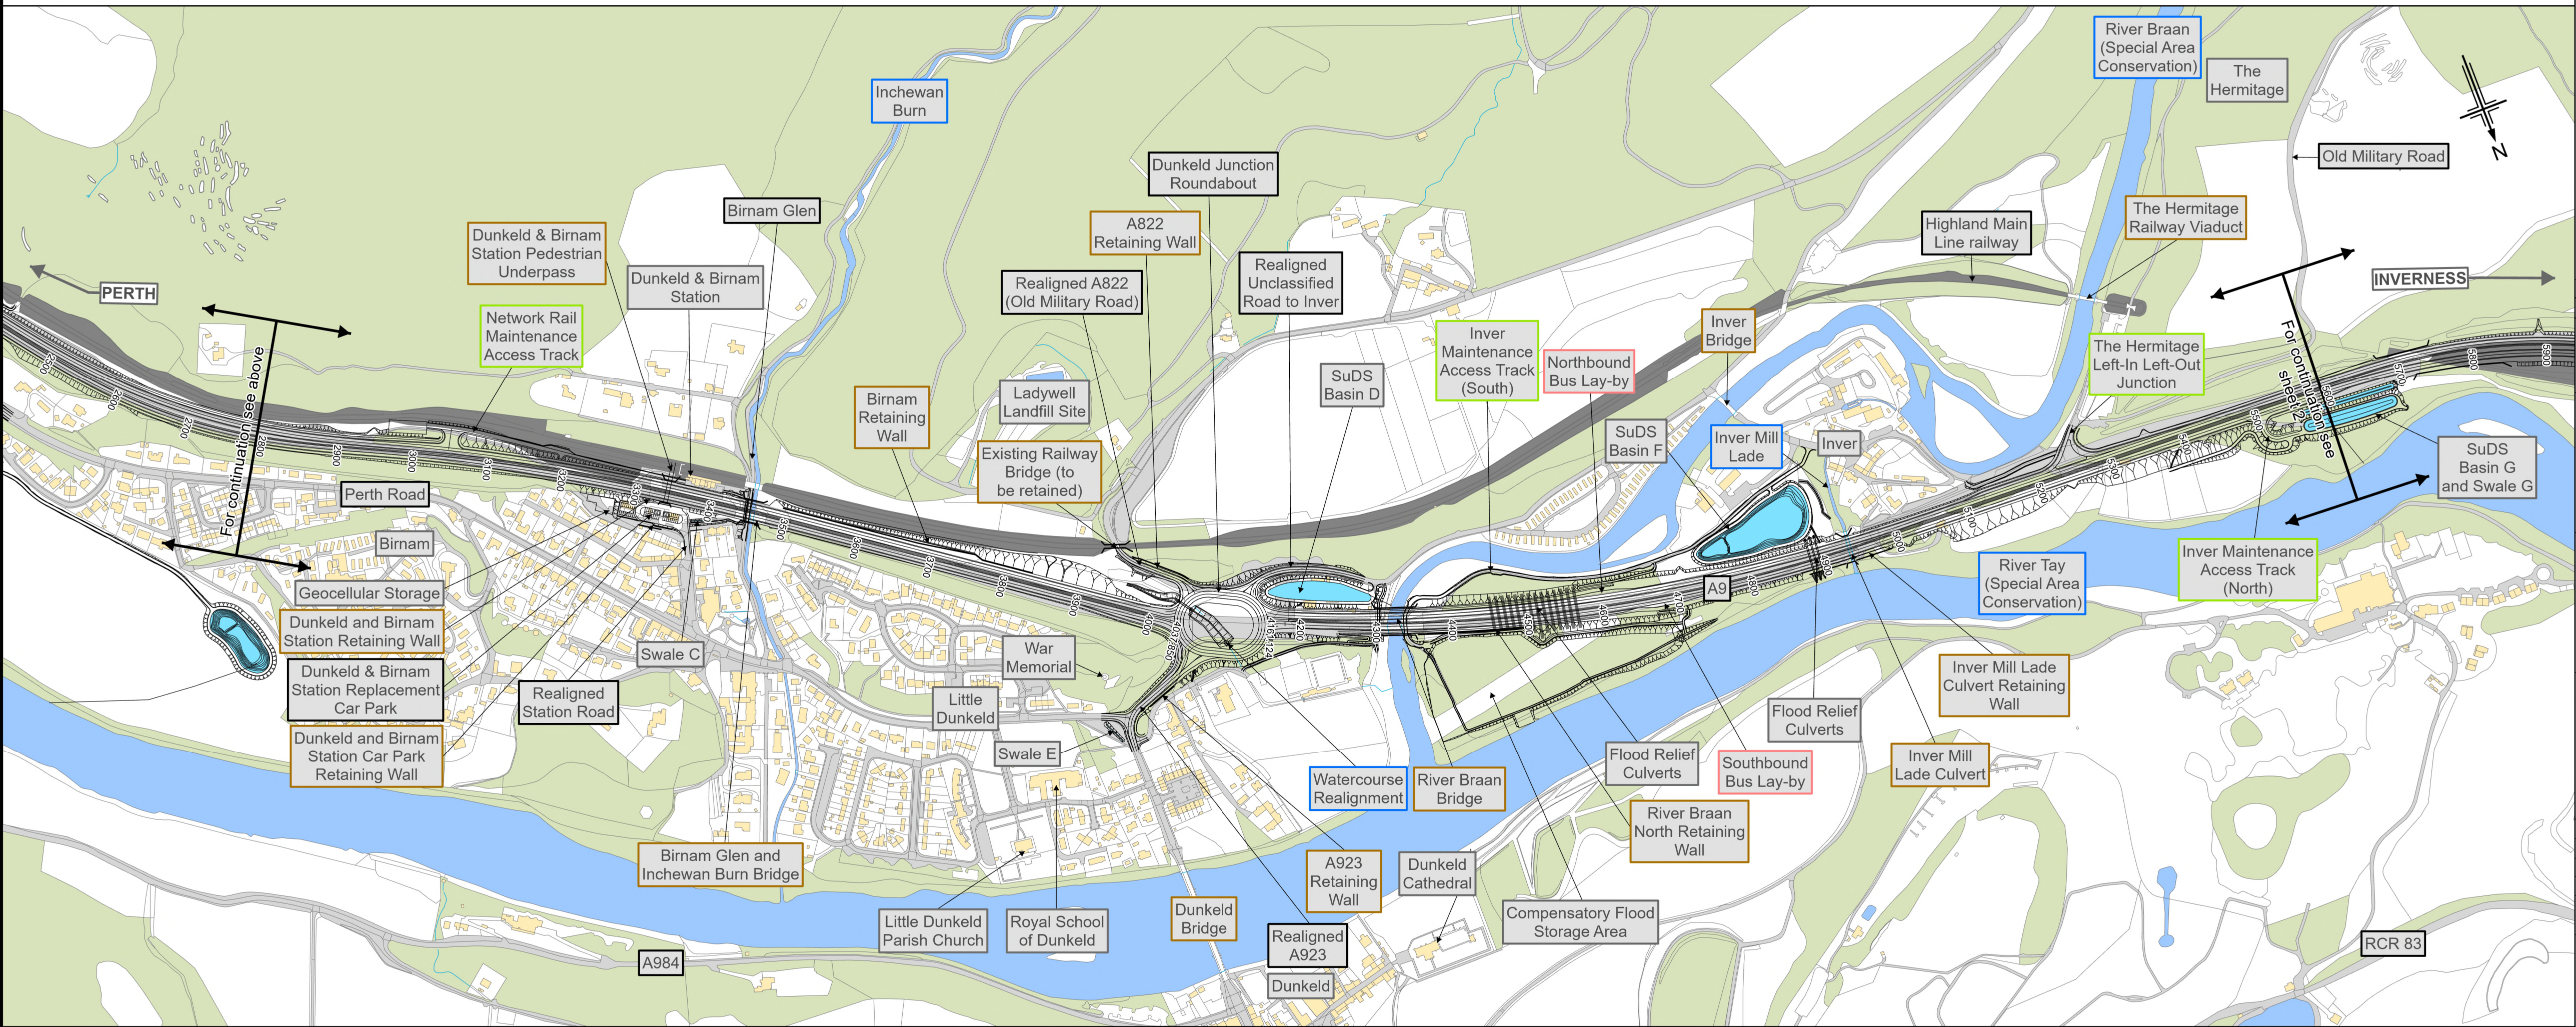


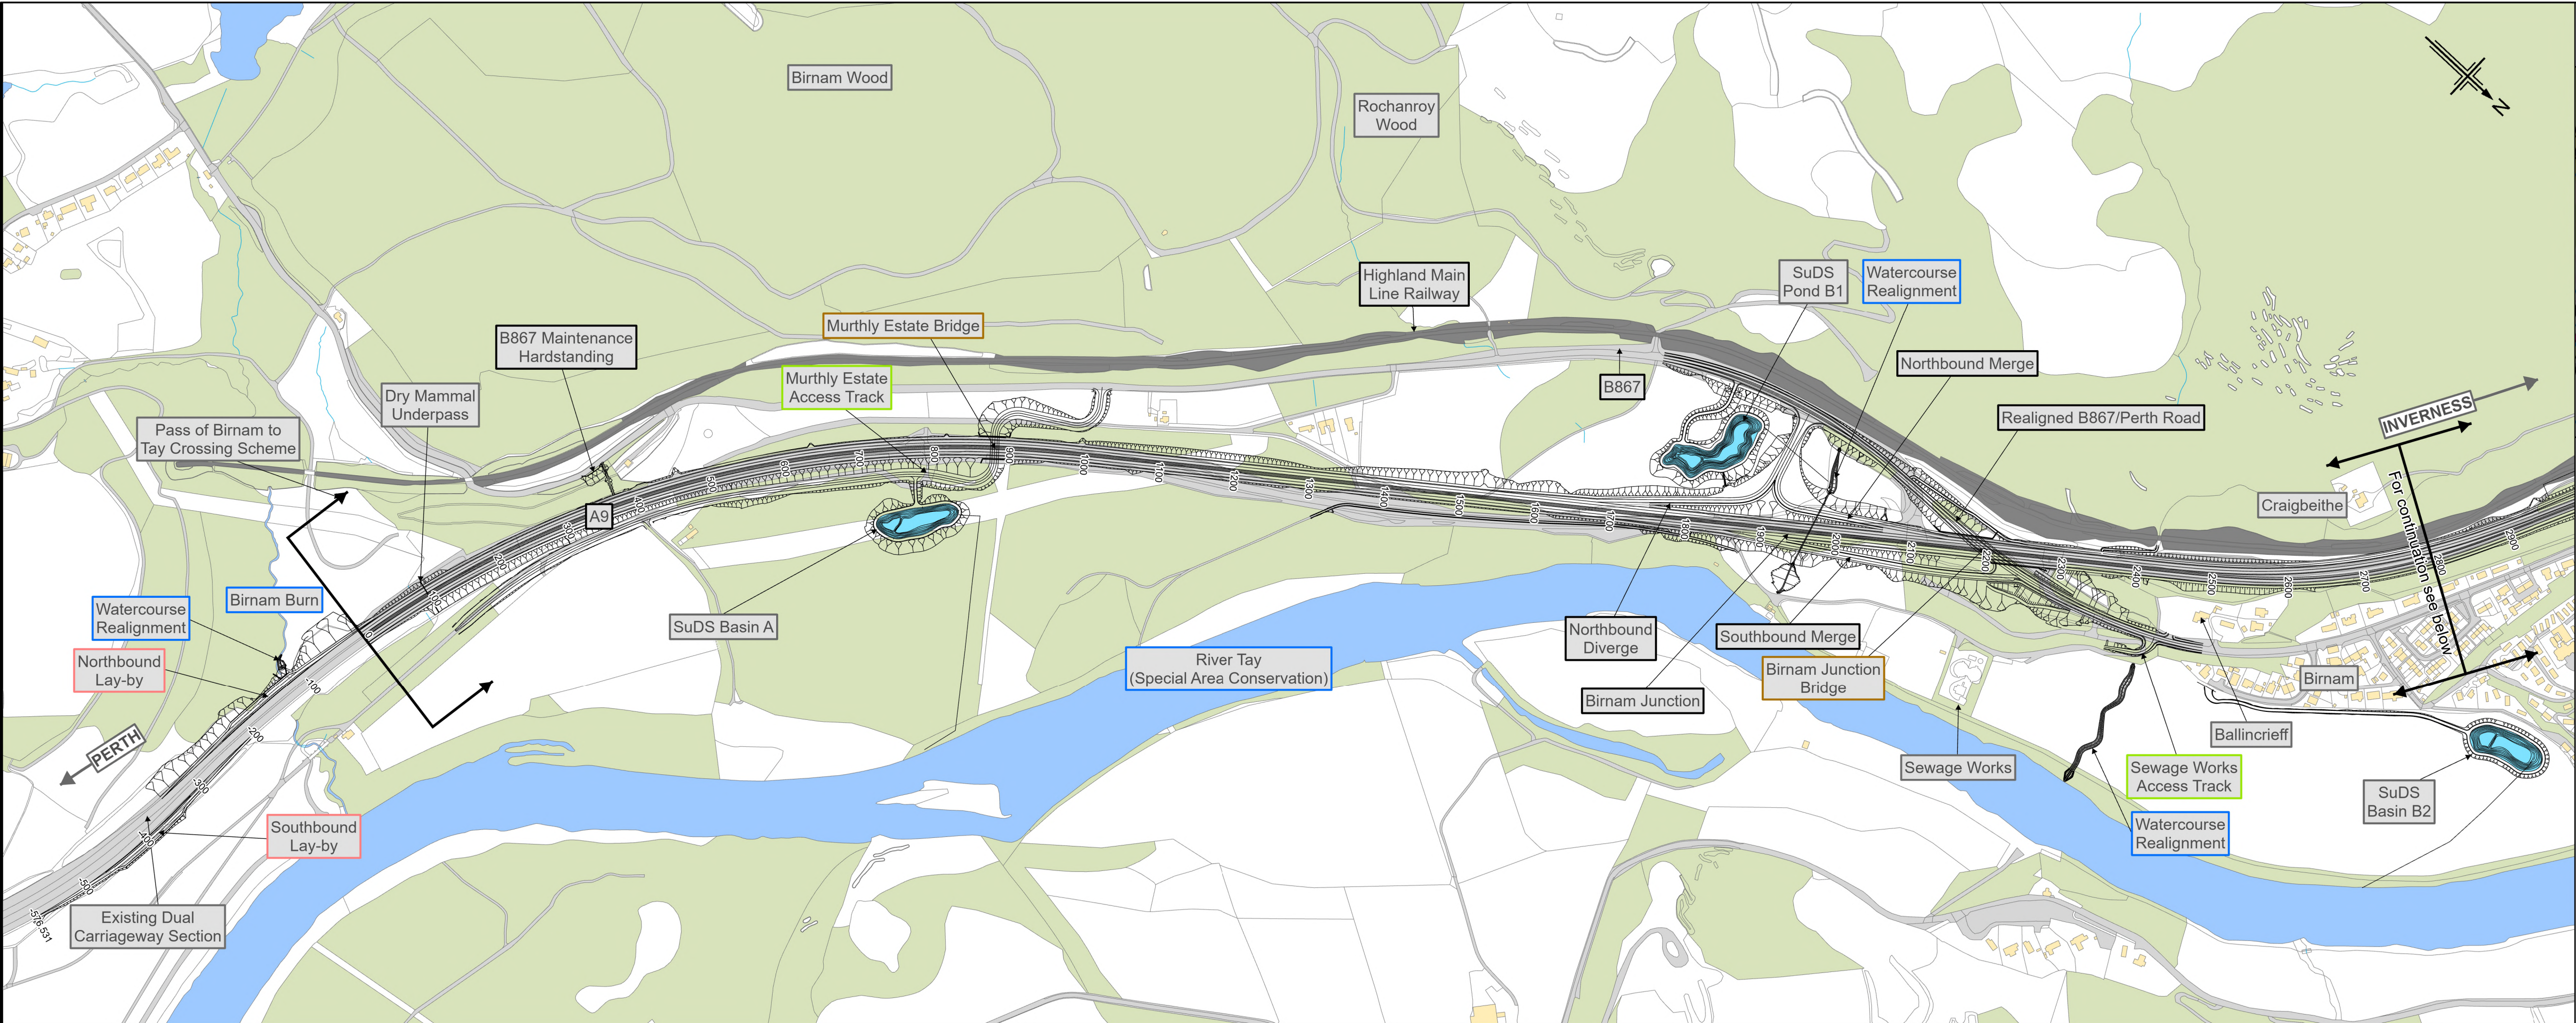

A9P02-JAC-HGN-D_ZZZZZ_ZZ-FG-RD-0003

Legend

Watercourse

Lay-by

Access

Structure

Transport Link

Other feature

Proposed scheme

Cutting

Embankment

Structure

P02	23/05/2025	DMRB STAGE 3 REPORT - FINAL	MM	DE	AB	MP
Rev.	Rev. Date	Purpose of revision	Orig/Dwn	Checkd	Rev'd	Apprv'd

Jacobs

95 Bothwell Street, Glasgow, G2 7HX, UK.
Tel: +44(0)141 243 8000
www.jacobs.com

Client

Project

Drawing title

DMRB STAGE 3
PASS OF BIRNAM TO TAY CROSSING
PROPOSED SCHEME
SHEET 1 OF 2



Drawing Status	S4 - ISSUED FOR STAGE APPROVAL		
Scale	1:5,000 @ A1 / 1:10,000 @ A3	DO NOT SCALE	
Jacobs No.	B2140002		
BIM No.			
Drawing number	A9P02-JAC-HGN-D_ZZZZZ_ZZ-FG-RD-0003	Rev	P02

© Crown copyright and database right 2025. You may re-use this information (excluding logos) free of charge in any format or medium, under the terms of the Open Government Licence. To view this licence, visit <http://www.nationalarchives.gov.uk/open-government-licence/> or e-mail psi@nationalarchives.gsi.gov.uk. Where we have identified any third party copyright information you will need to obtain permission from the copyright holders concerned.

Limitation: This drawing has been prepared on behalf of, and for the exclusive use of Jacobs' Client, and is subject to, and issued in accordance with, the provisions of the contract between Jacobs and the Client. Jacobs accepts no liability or responsibility whatsoever for, or in respect of, any use of, or reliance upon, this drawing by any third party.

© Crown copyright and database right 2025. All rights reserved. Ordnance Survey Licence number 100046668.

0 0.1 0.2 0.4 0.6 0.8 1 kilometres

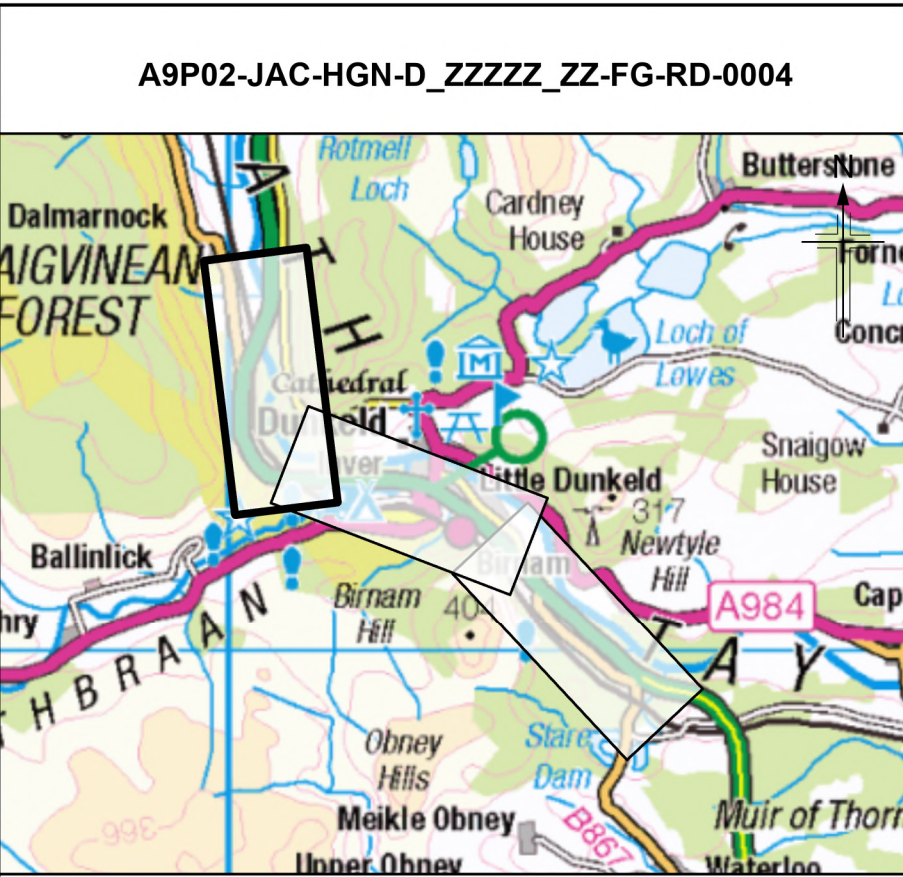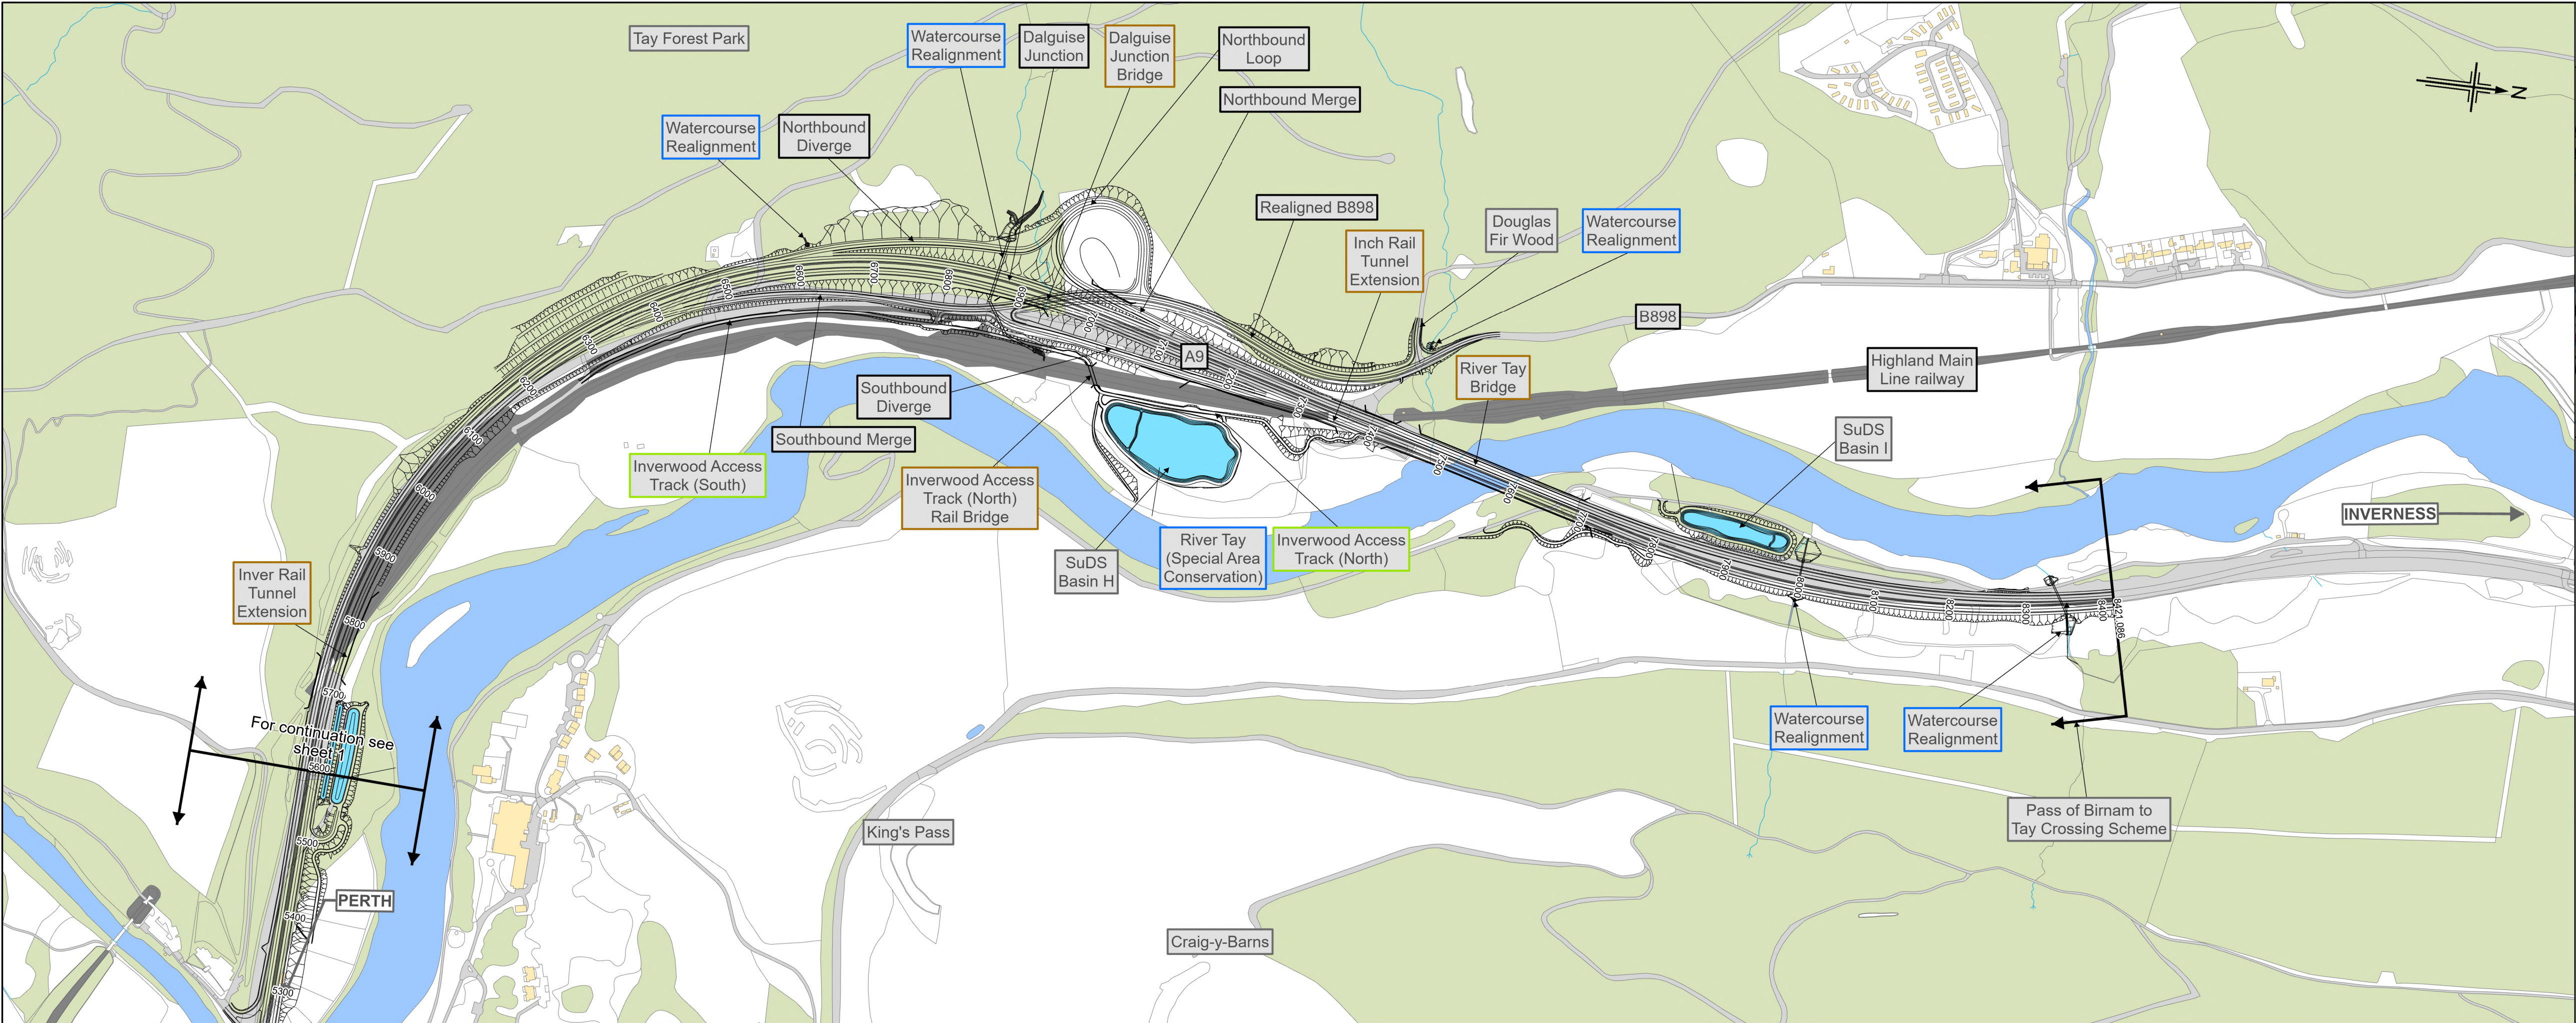

- Legend**
- Watercourse
 - Lay-by
 - Access
 - Structure
 - Transport Link
 - Other feature
 - Proposed scheme
 - Cutting
 - Embankment
 - Structure

P02	23/05/2025	DMRB STAGE 3 REPORT - FINAL	MM	DE	AB	MP
Rev.	Rev. Date	Purpose of revision	Orig/Dwn	Checked	Rev'd	Apprv'd

Jacobs
95 Bothwell Street, Glasgow, G2 7HX, UK.
Tel: +44(0)141 243 8000
www.jacobs.com





Drawing title

**DMRB STAGE 3
PASS OF BIRNAM TO TAY CROSSING
PROPOSED SCHEME
SHEET 2 OF 2**

Drawing Status	S4 - ISSUED FOR STAGE APPROVAL		
Scale	1:5,000 @ A1 / 1:10,000 @ A3		DO NOT SCALE
Jacobs No.	B2140002		
BIM No.			
Drawing number	A9P02-JAC-HGN-D_ZZZZZ_ZZ-FG-RD-0004		Rev P02

© Crown copyright 2025. You may re-use this information (excluding logos) free of charge in any format or medium, under the terms of the Open Government Licence. To view this licence, visit <http://www.nationalarchives.gov.uk/open-government-licence/> or e-mail psi@nationalarchives.gsi.gov.uk. Where we have identified any third party copyright information you will need to obtain permission from the copyright holders concerned. Limitation: This drawing has been prepared on behalf of, and for the exclusive use of Jacobs' Client, and is subject to, and issued in accordance with, the provisions of the contract between Jacobs and the Client. Jacobs accepts no liability or responsibility whatsoever for, or in respect of, any use of, or reliance upon, this drawing by any third party.

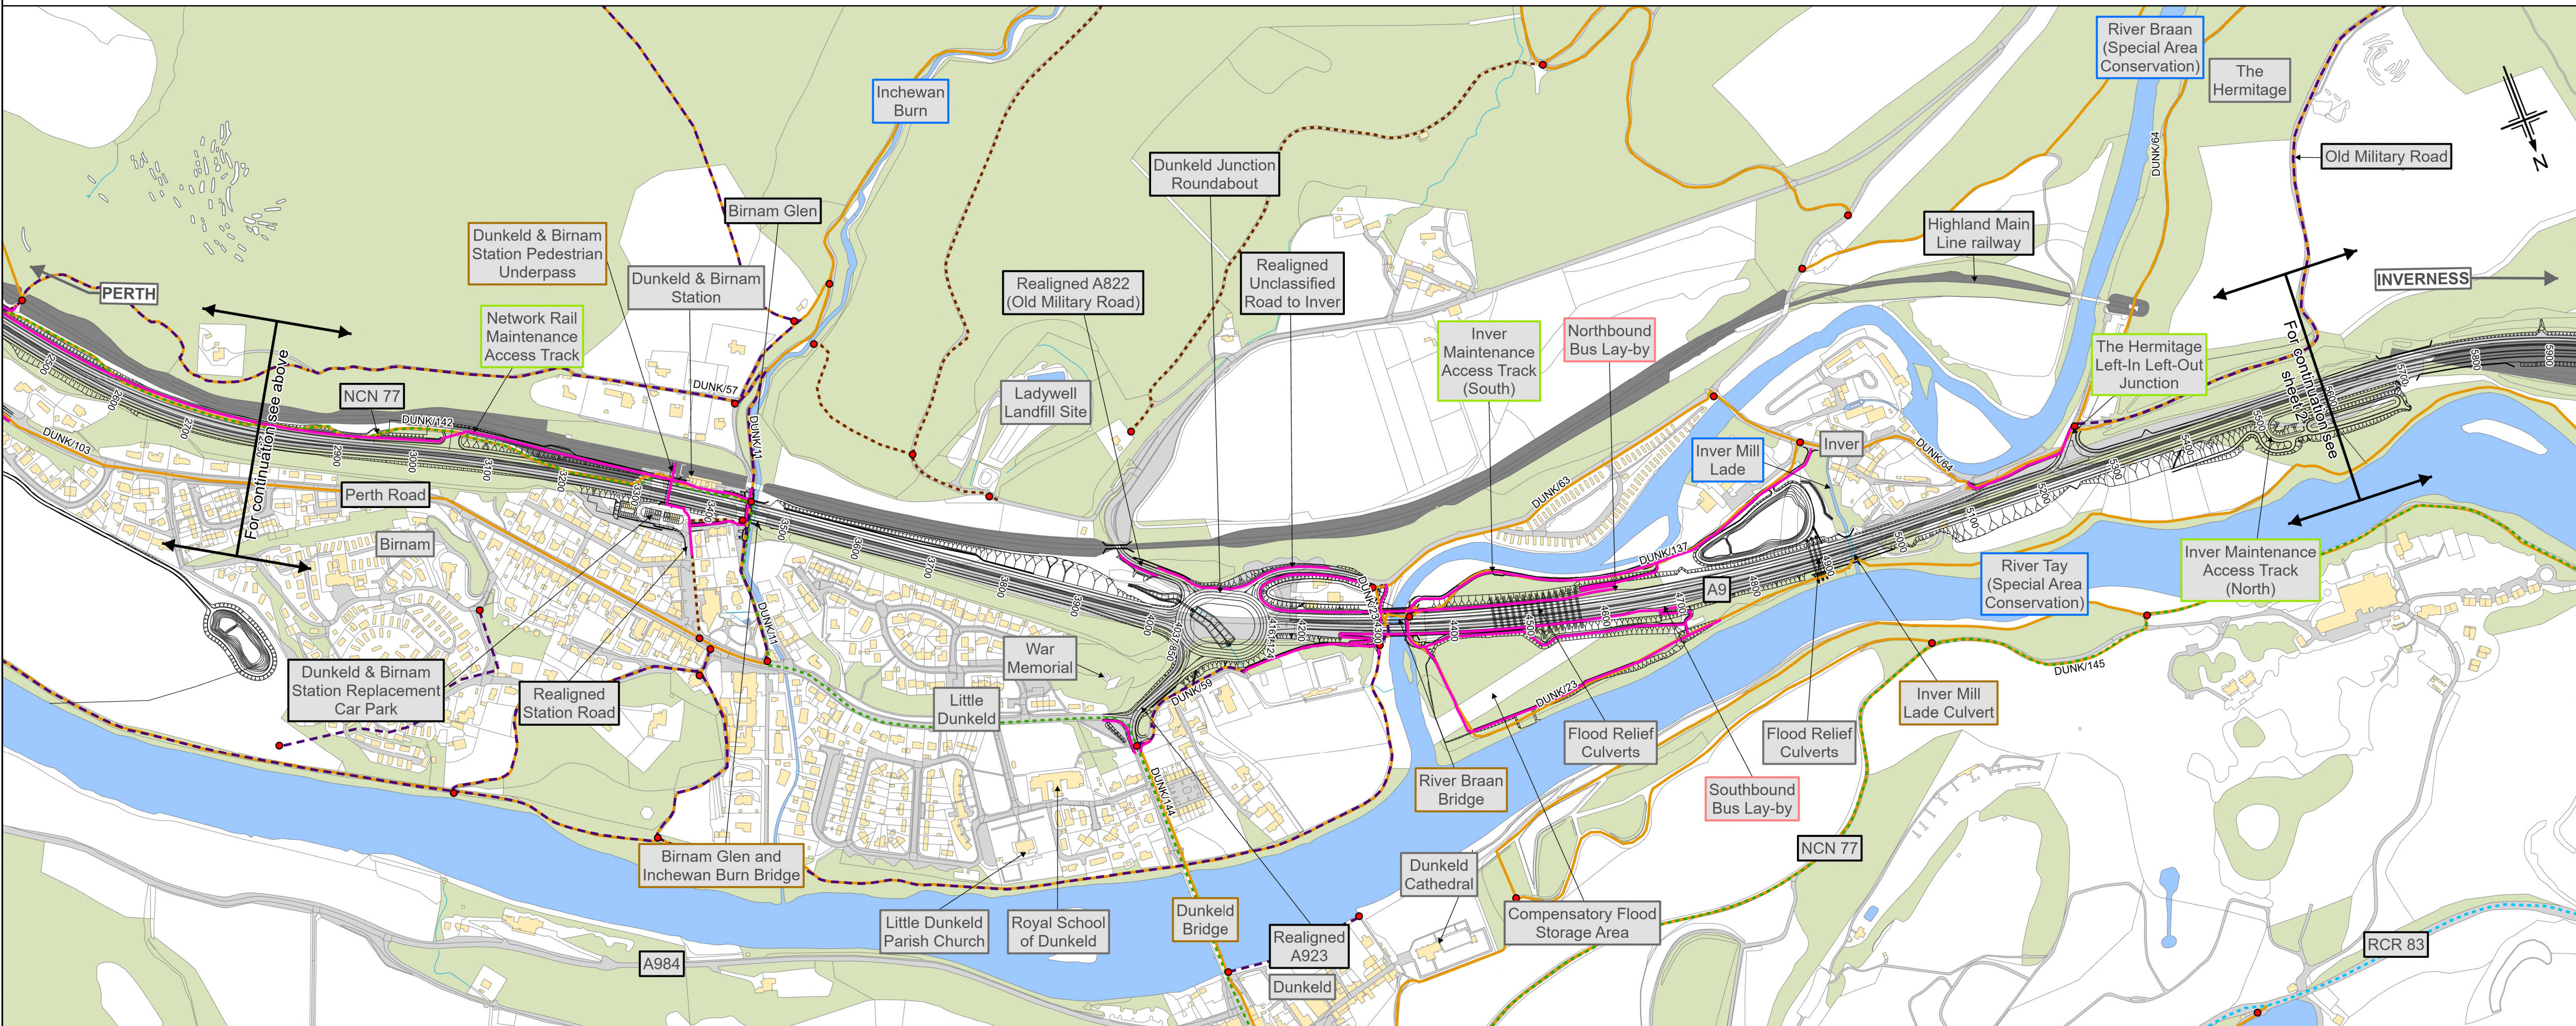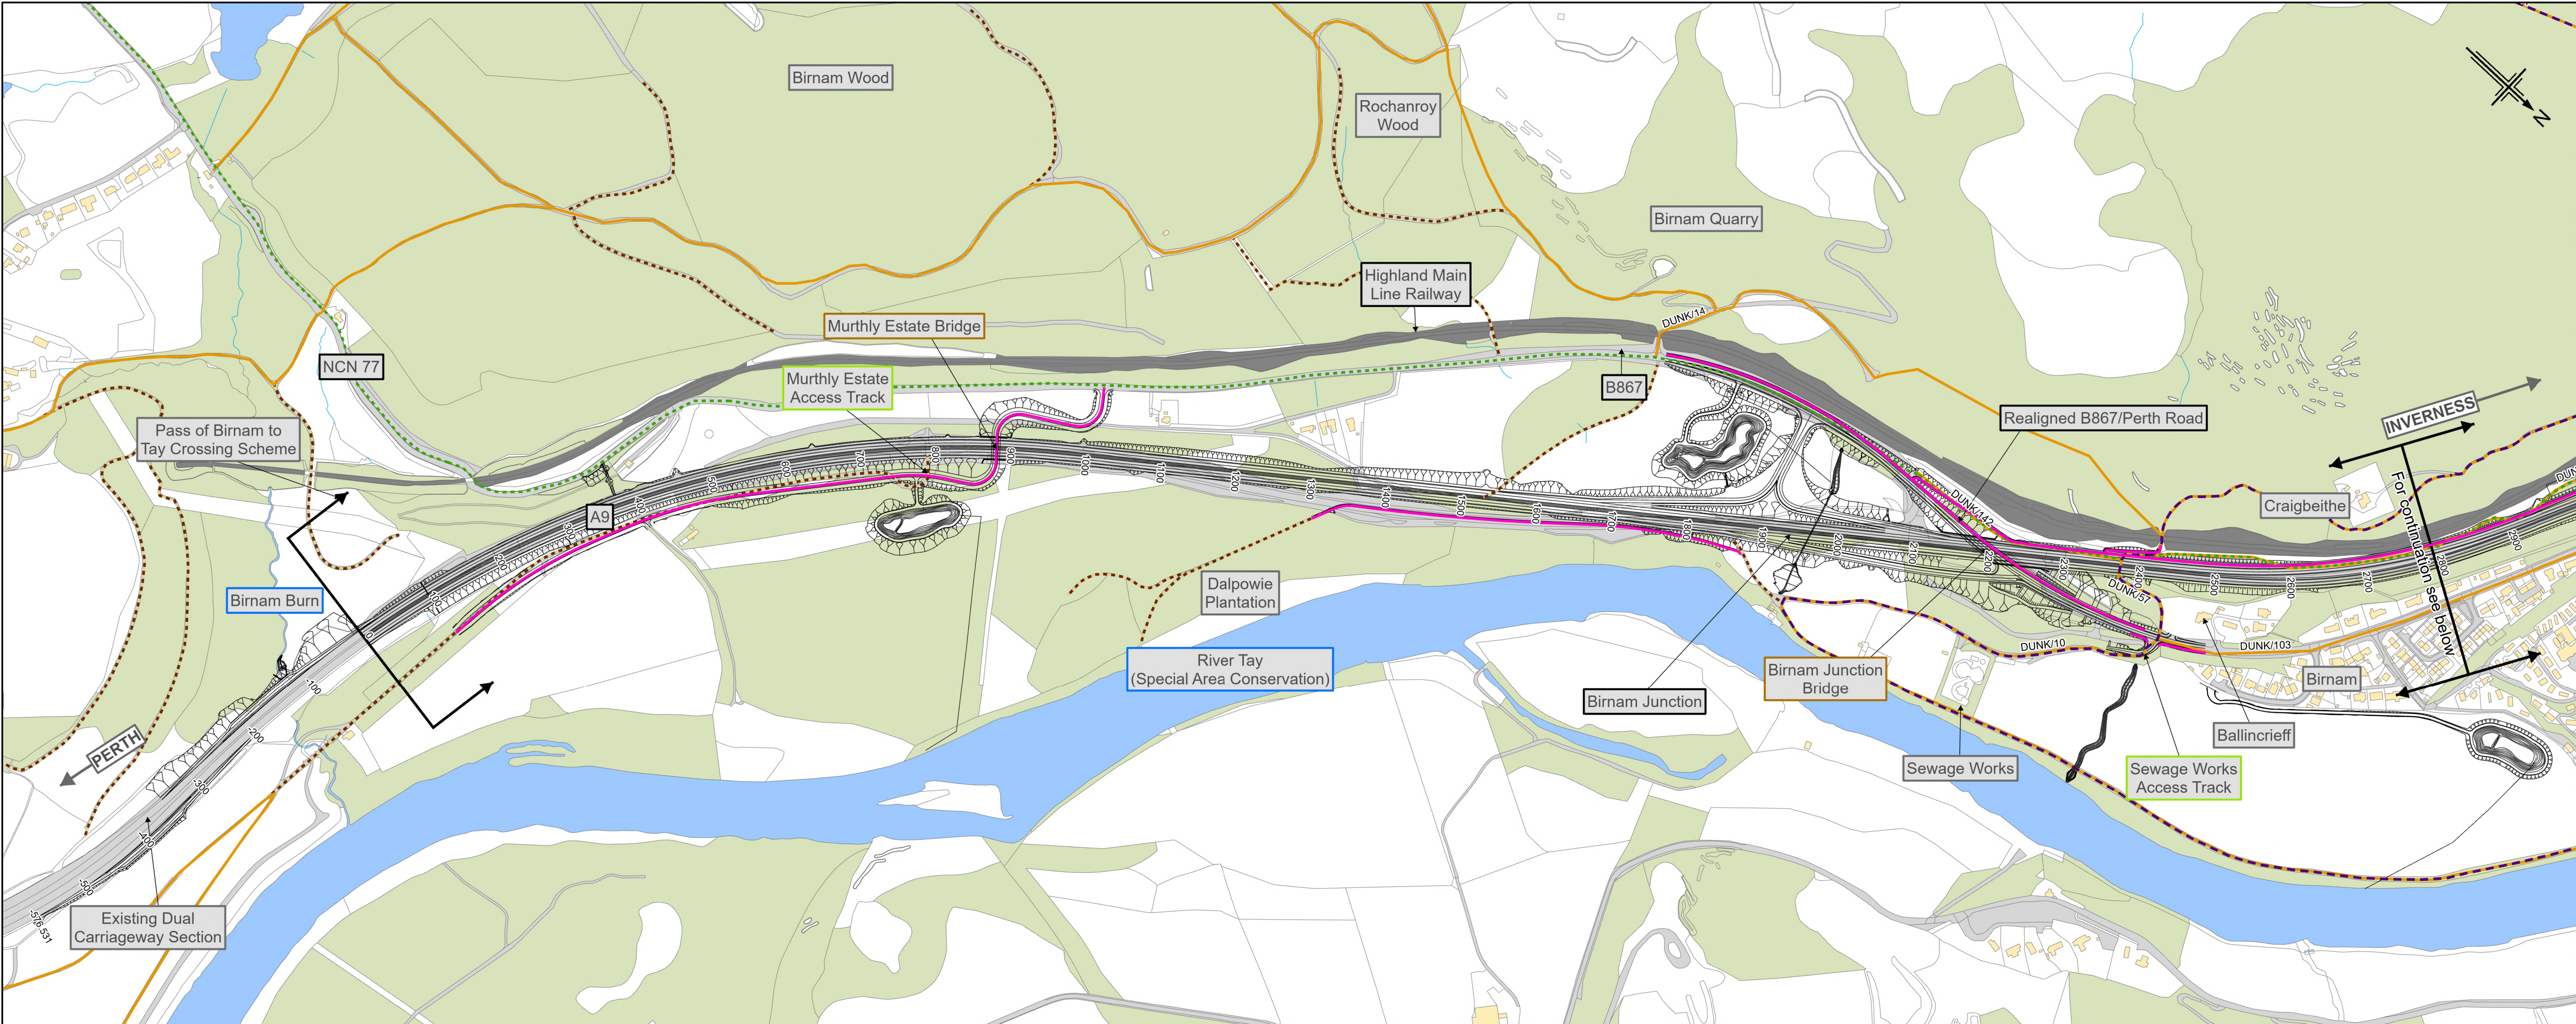

A9P02-JAC-ENM-D_ZZZZZ_ZZ-FG-RD-0001

Legend

Watercourse

Lay-by

Access

Structure

Transport Link

Other feature

Proposed scheme

Cutting

Embankment

Structure

Rights of Way

National Cycle Network (NCN) Route

Regional Cycle Route (RCR)

Core Path

Local Path

Proposed WCH Provision

Path intersection point

P02	23/05/2025	DMRB STAGE 3 REPORT - FINAL	MM	DE	AB	MP
Rev.	Rev. Date	Purpose of revision	Orig/Dwn	Checkd	Rev'd	Apprv'd

Jacobs

95 Bothwell Street, Glasgow, G2 7HX, UK.
Tel: +44(0)141 243 8000
www.jacobs.com

Client

Project

Drawing title

DMRB STAGE 3
PASS OF BIRNAM TO TAY CROSSING
WCH PROVISION
SHEET 1 OF 2

Drawing Status	S4 - ISSUED FOR STAGE APPROVAL		
Scale	1:5,000 @ A1 / 1:10,000 @ A3	DO NOT SCALE	
Jacobs No.	B2140002		
BIM No.			
Drawing number	A9P02-JAC-ENM-D_ZZZZZ_ZZ-FG-RD-0001	Rev	P02

© Crown copyright and database right 2025. All rights reserved. Ordnance Survey Licence number 100046668.

0

0.1

0.2



0.4

0.6

0.8

1

kilometres

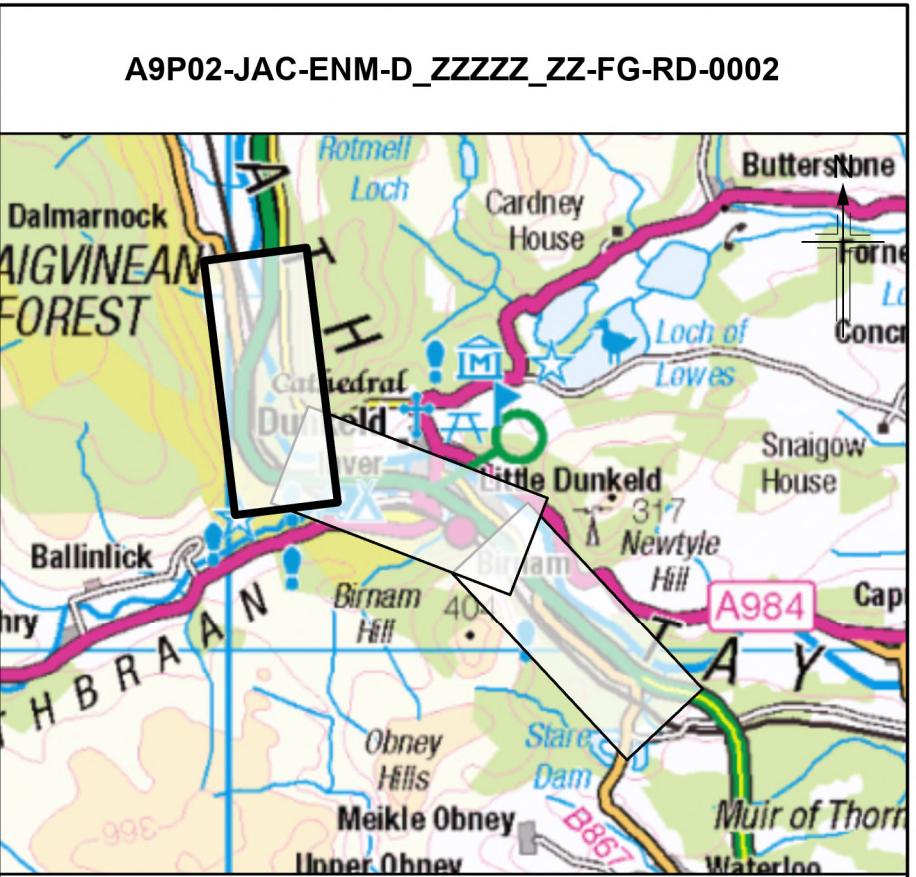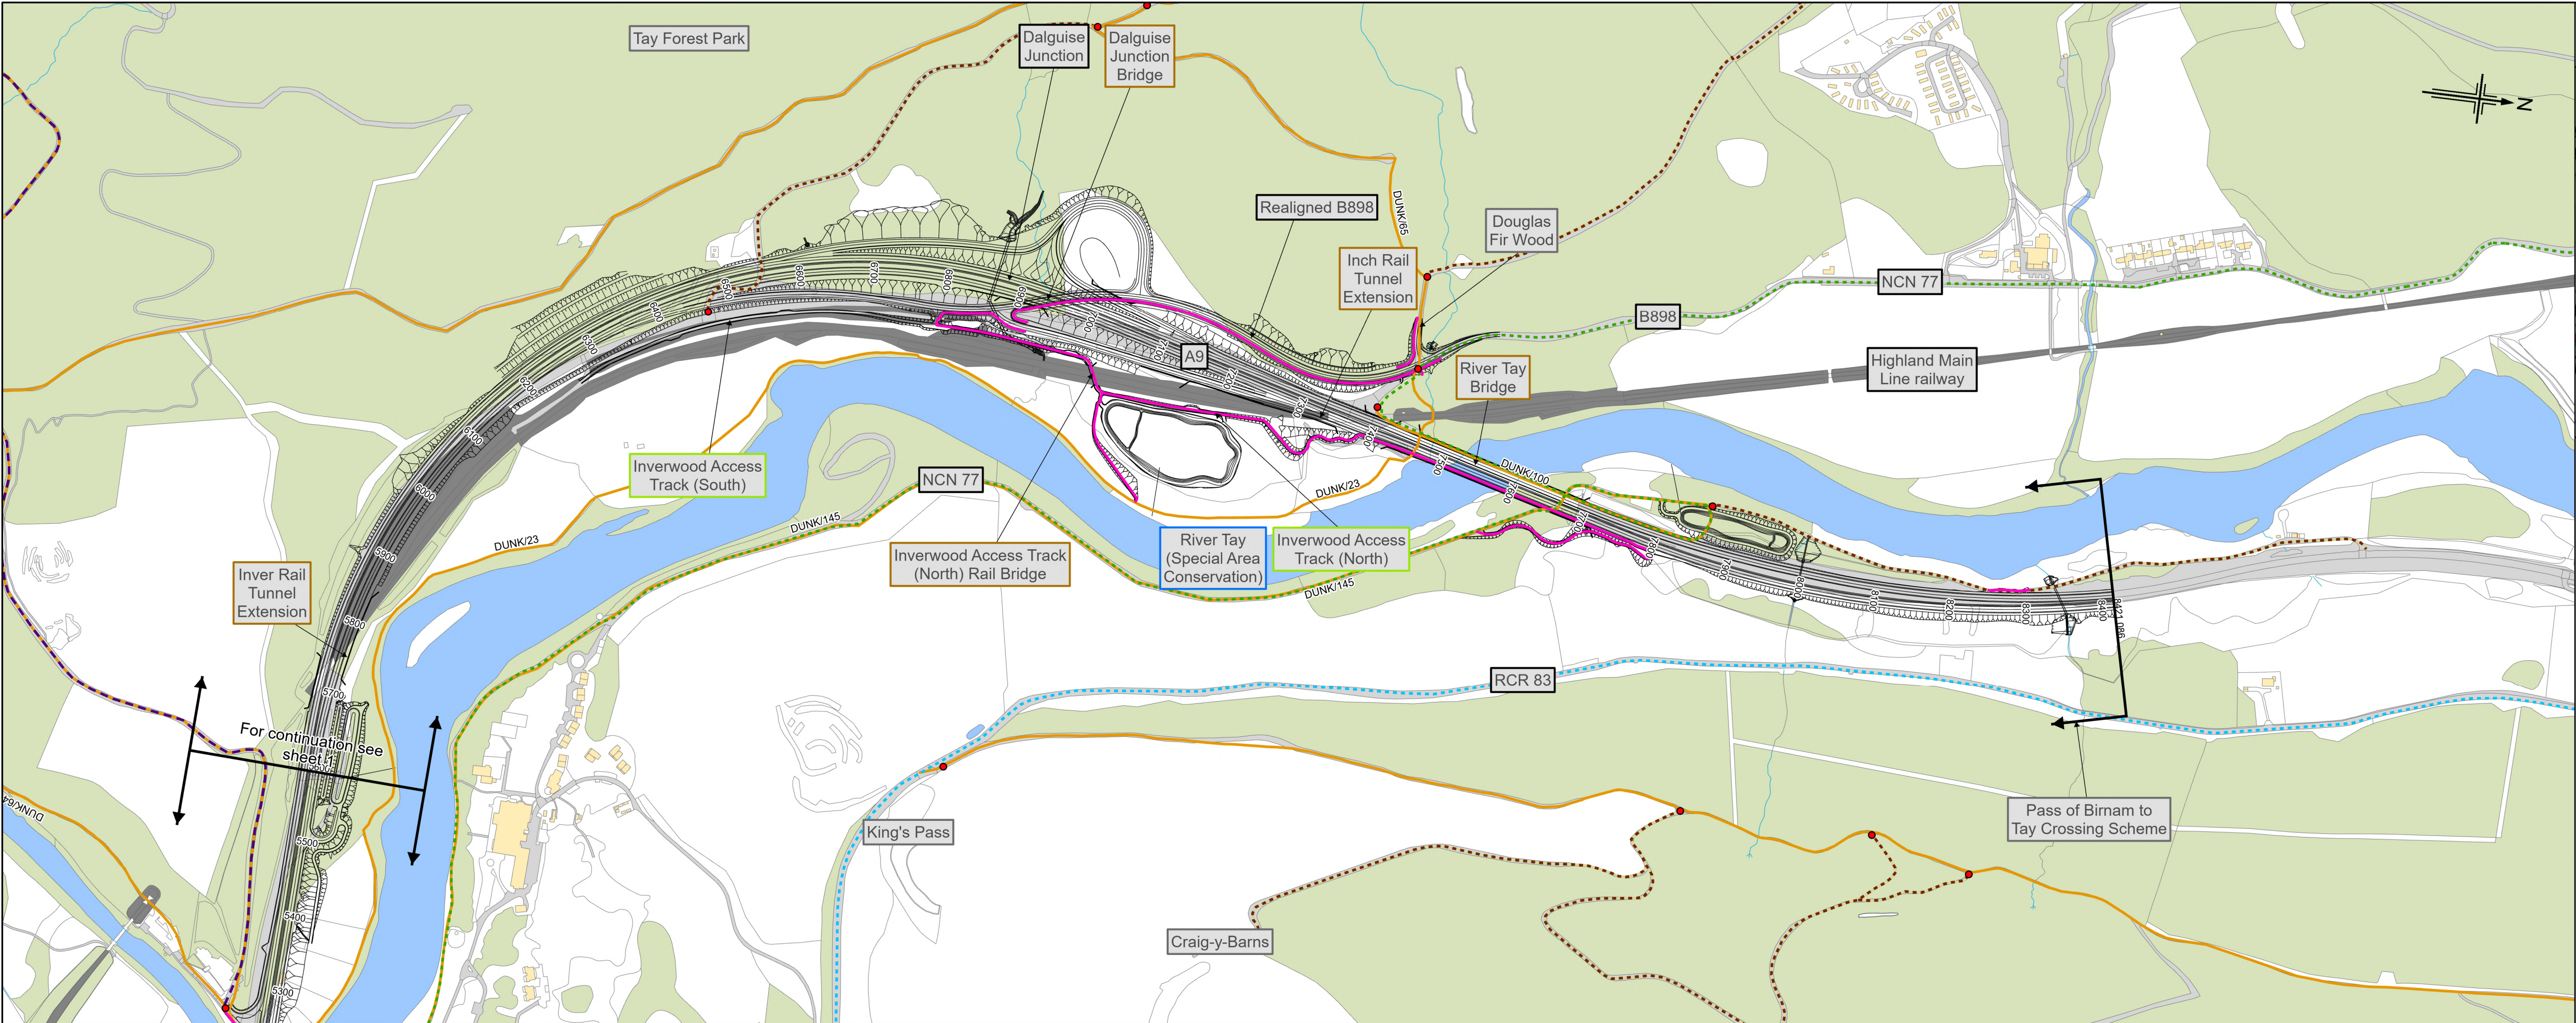

- Legend**
- Watercourse
 - Access
 - Structure
 - Transport Link
 - Other feature
 - Proposed scheme
 - Cutting
 - Embankment
 - Structure
 - Rights of Way
 - National Cycle Network (NCN) Route
 - Regional Cycle Route (RCR)
 - Core Path
 - Local Path
 - Proposed WCH Provision
 - Path intersection point

P02	23/05/2025	DMRB STAGE 3 REPORT - FINAL	MM	DE	AB	MP
Rev.	Date	Purpose of revision	Orig/Dwn	Checked	Rev'd	Apprv'd

Jacobs
95 Bothwell Street, Glasgow, G2 7HX, UK.
Tel: +44(0)141 243 8000
www.jacobs.com



**DMRB STAGE 3
PASS OF BIRNAM TO TAY CROSSING
WCH PROVISION
SHEET 2 OF 2**

Drawing Status	S4 - ISSUED FOR STAGE APPROVAL		
Scale	1:5,000 @ A1 / 1:10,000 @ A3		DO NOT SCALE
Jacobs No.	B2140002		
BIM No.			
Drawing number	A9P02-JAC-ENM-D_ZZZZZ_ZZ-FG-RD-0002		Rev P02

© Crown copyright and database right 2025. You may re-use this information (excluding logos) free of charge in any format or medium, under the terms of the Open Government Licence. To view this licence, visit <http://www.nationalarchives.gov.uk/open-government-licence/> or e-mail psi@nationalarchives.gsi.gov.uk. Where we have identified any third party copyright information you will need to obtain permission from the copyright holders concerned. Limitation: This drawing has been prepared on behalf of, and for the exclusive use of Jacobs' Client, and is subject to, and issued in accordance with, the provisions of the contract between Jacobs and the Client. Jacobs accepts no liability or responsibility whatsoever for, or in respect of, any use of, or reliance upon, this drawing by any third party.

